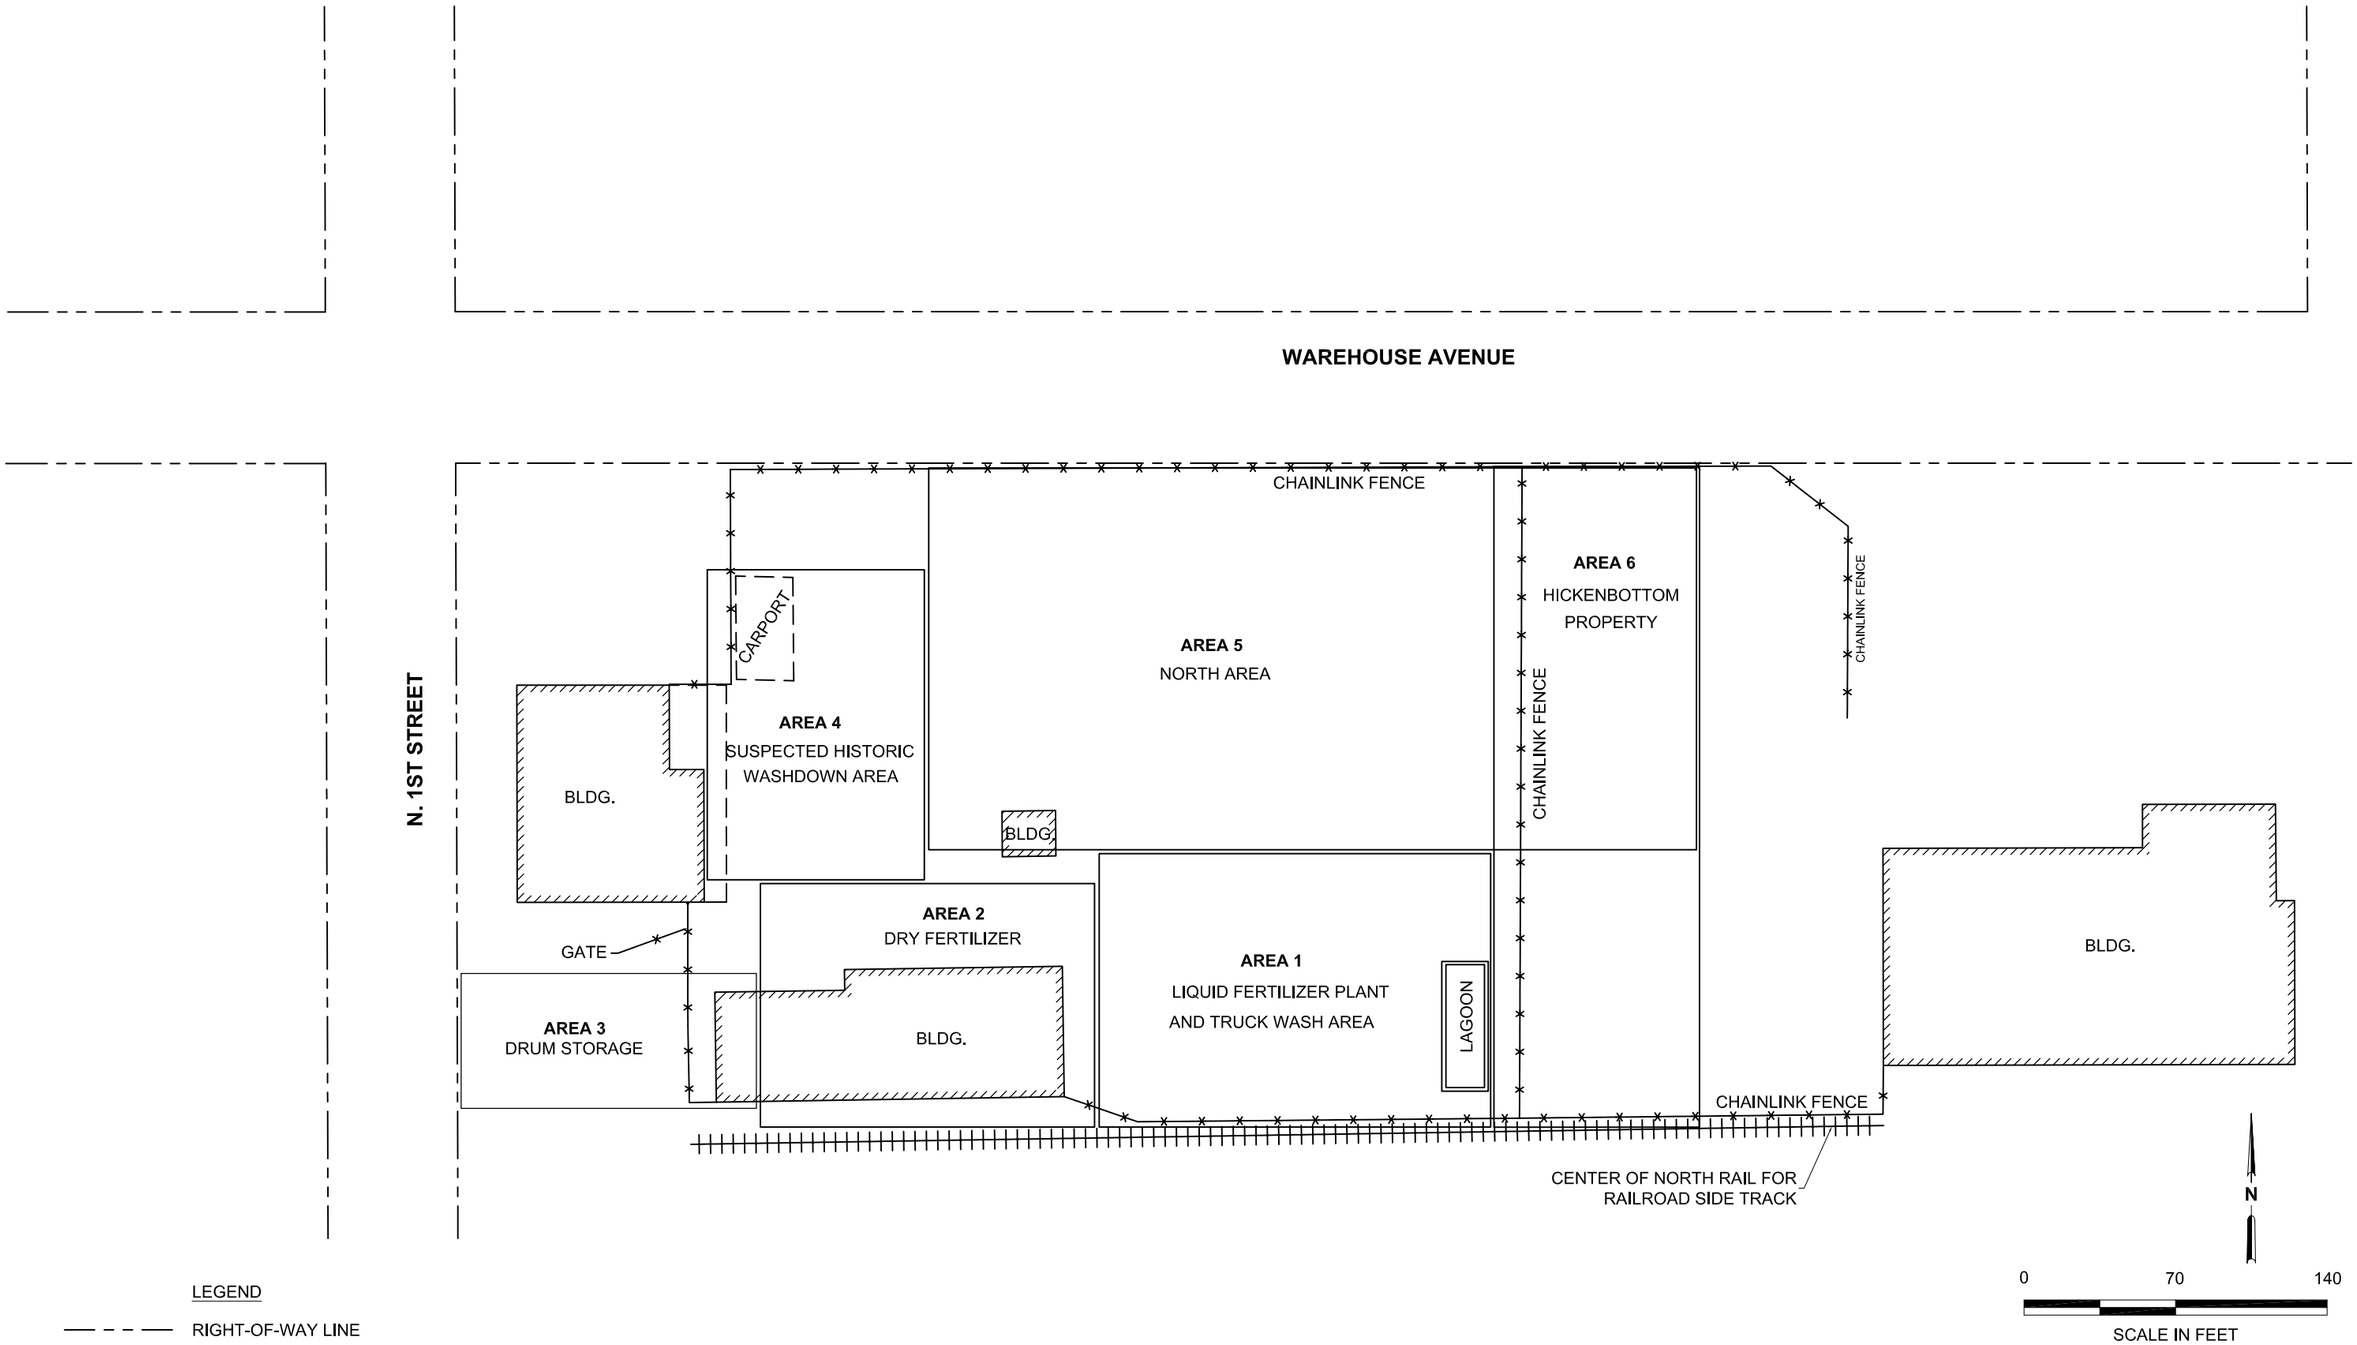

LEGEND

- RIGHT-OF-WAY LINE
- BUILDING
- BUILDING OVERHANG
- CHAINLINK FENCE

SECOR
2321 CLUB MERIDIAN DR. SUITE E
OKEMOS, MI 48864

FOR:			FIGURE:
BEE-JAY SCALES SITE SUNNYSIDE, WASHINGTON		**GENERAL SITE LAYOUT**	**2**
JOB NUMBER: 24CH.67201.00	DRAWN BY: KAM	CHECKED BY: / APPROVED BY:	DATE: 11/02/05