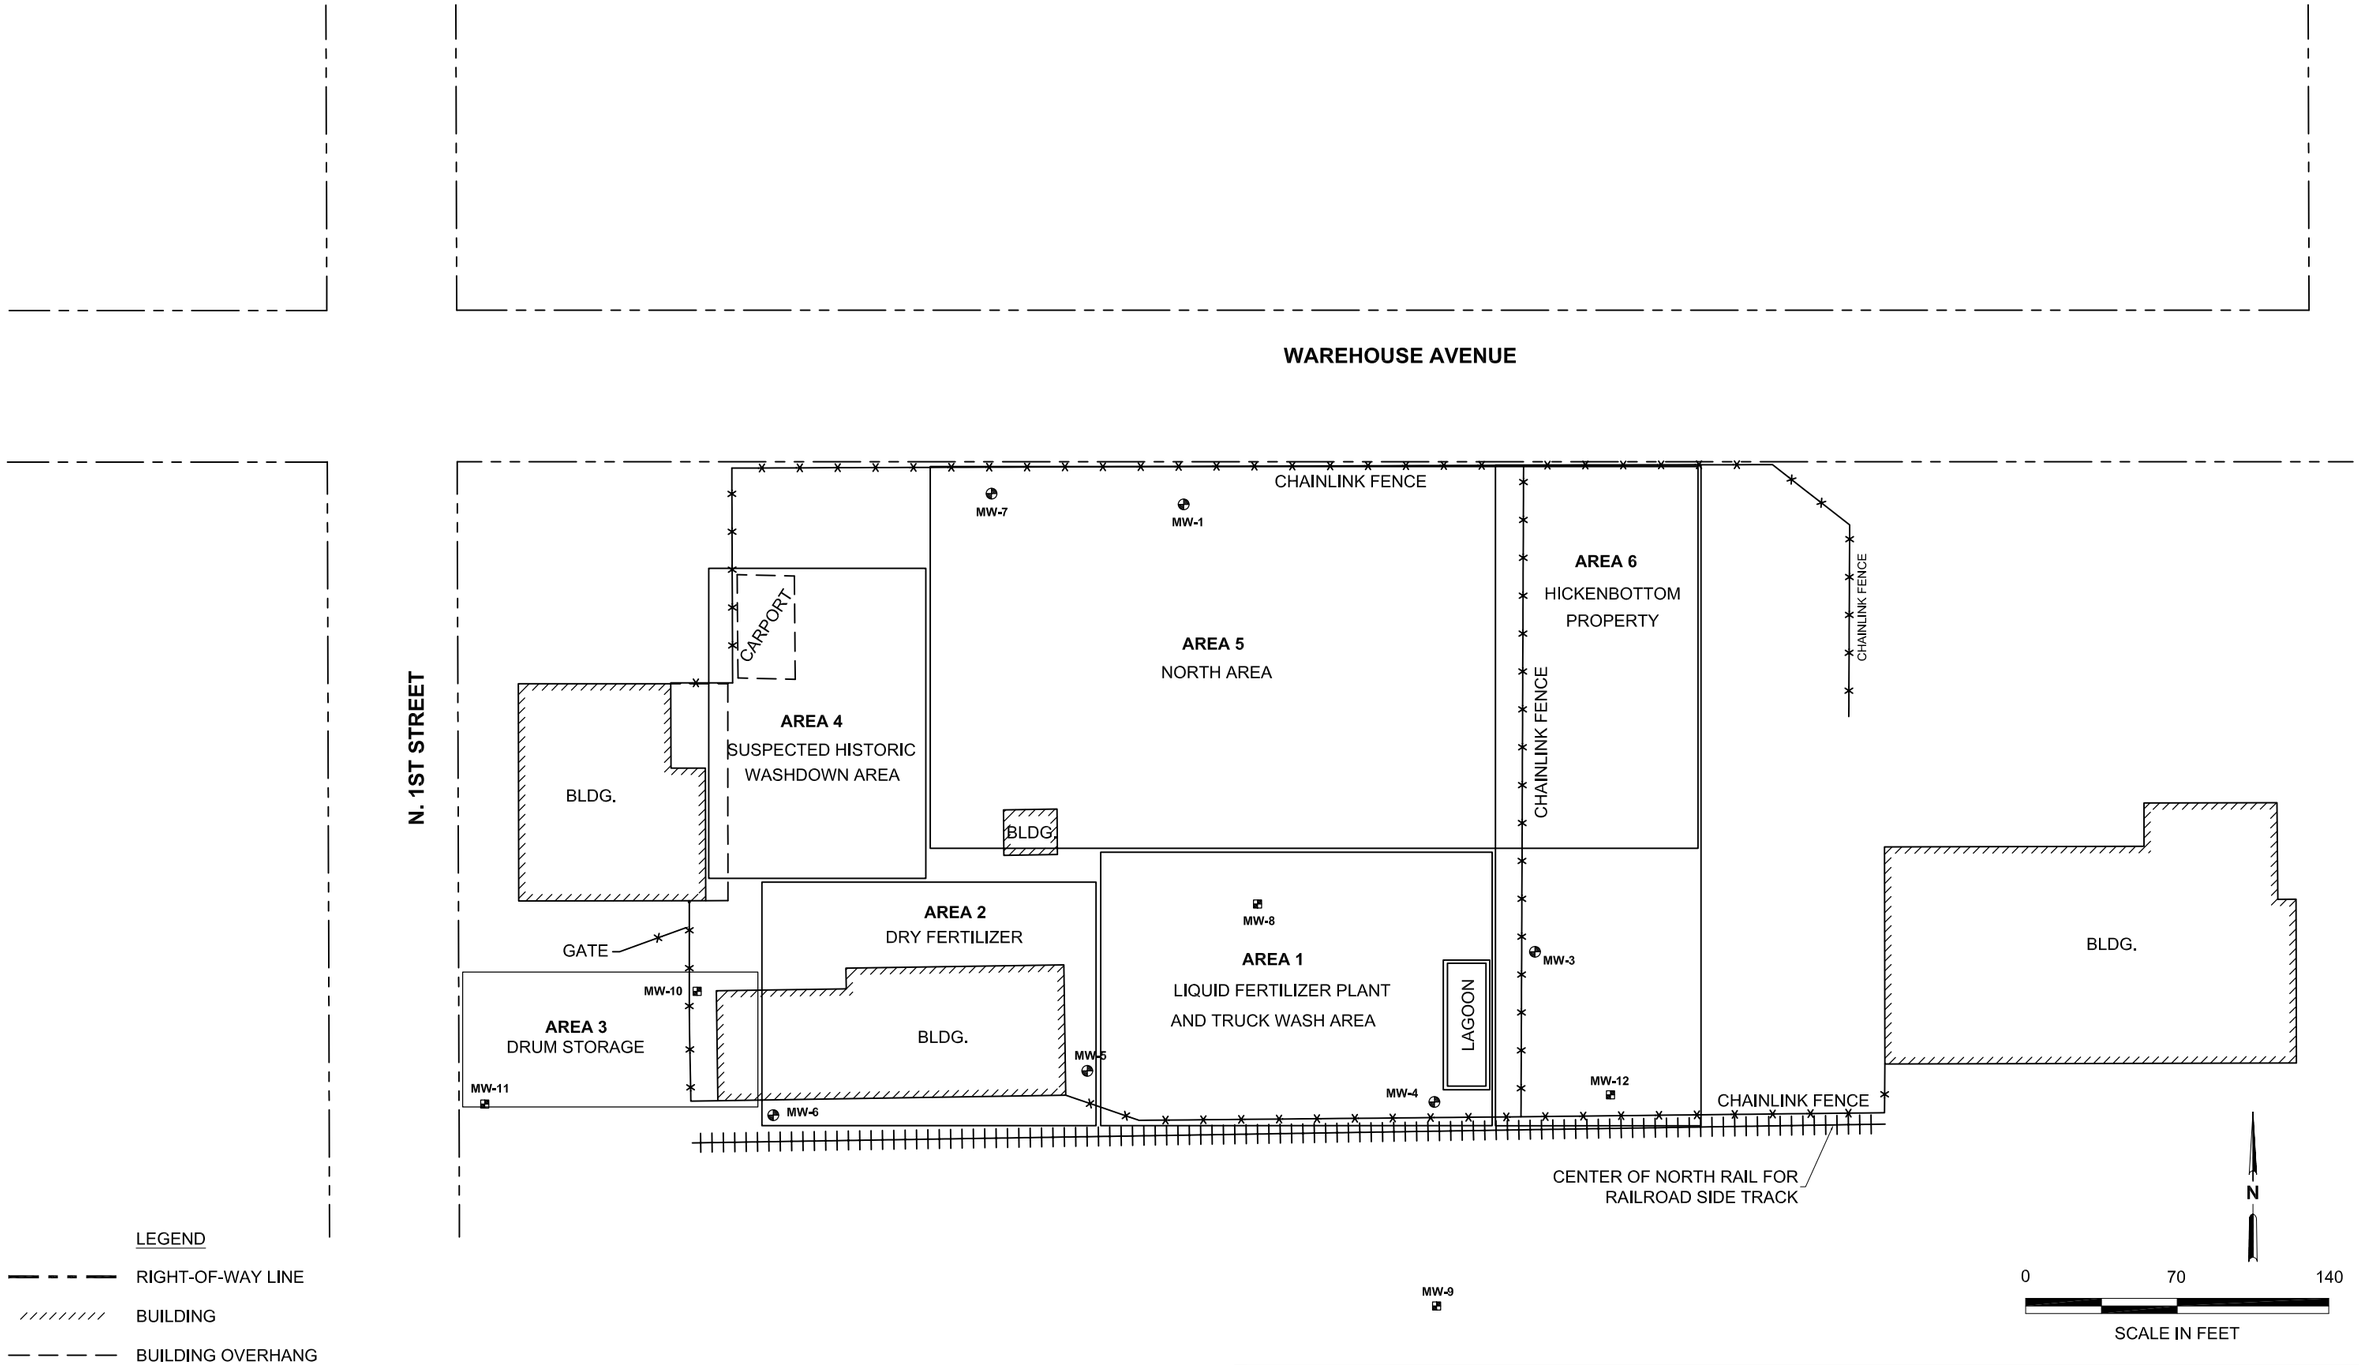

LEGEND

- RIGHT-OF-WAY LINE
- BUILDING
- BUILDING OVERHANG
- CHAINLINK FENCE
- MW-7 PHASE I MONITORING WELL
- MW-8 PHASE II MONITORING WELL

SECOR
2321 CLUB MERIDIAN DR. SUITE E
OKEMOS, MI 48864

FOR:			FIGURE:
BEE-JAY SCALES SITE SUNNYSIDE, WASHINGTON		**MONITORING WELL LOCATION MAP**	**3**
JOB NUMBER: 24CH.67201.00	DRAWN BY: KAM	CHECKED BY: / APPROVED BY:	DATE: 11/02/05