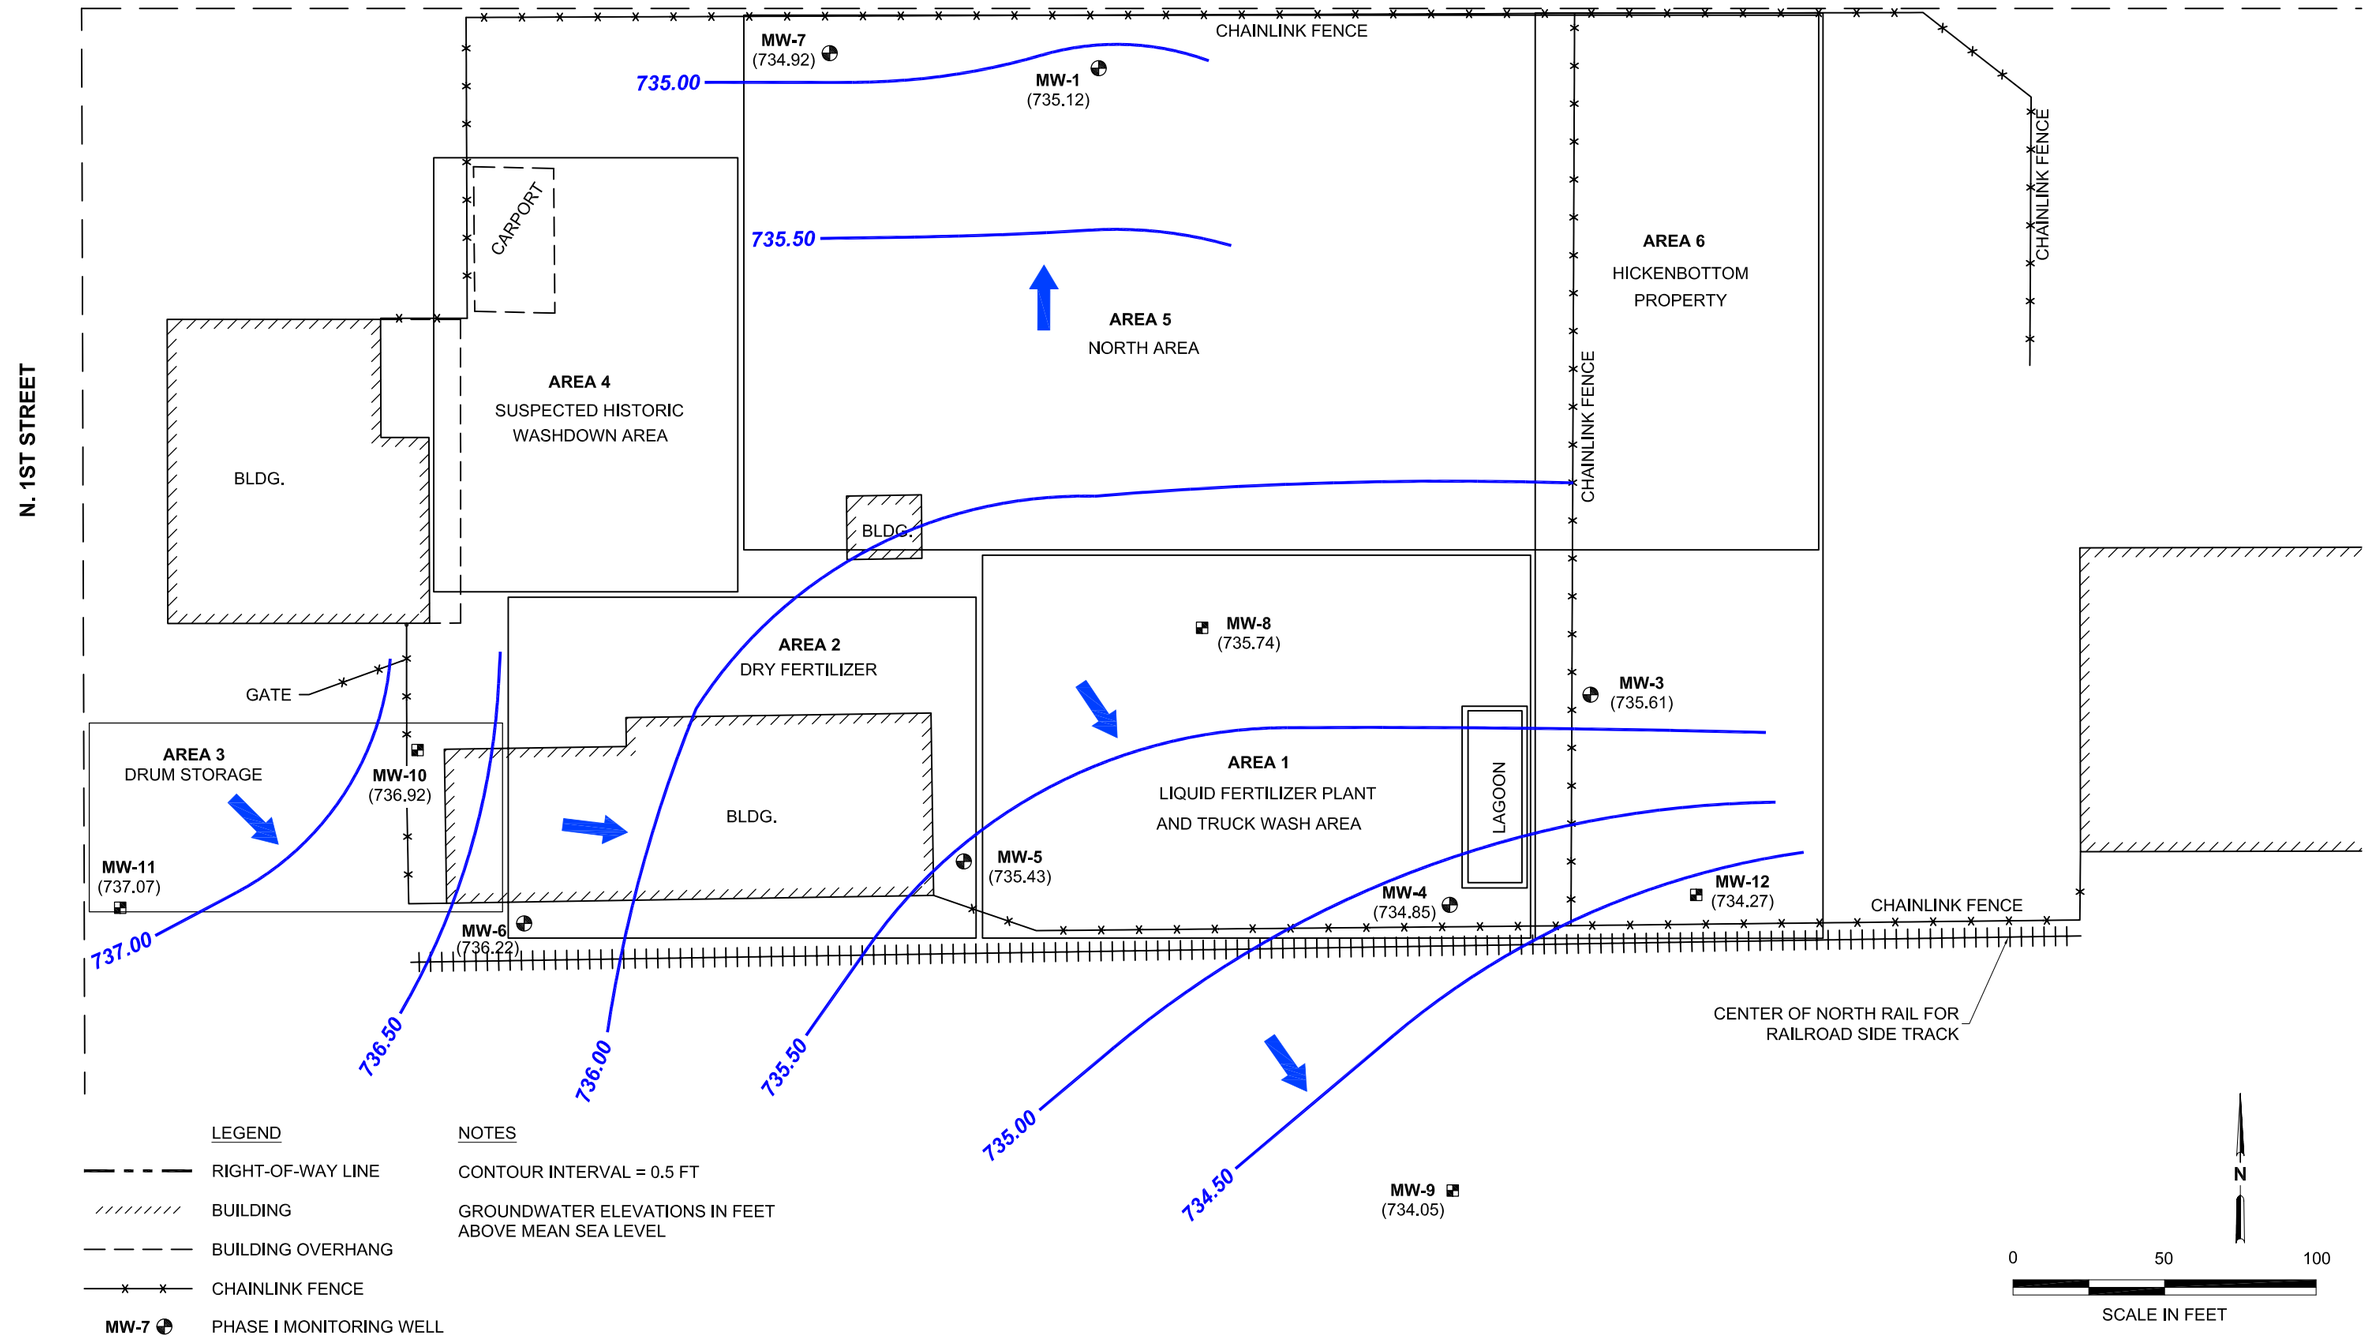

LEGEND

- RIGHT-OF-WAY LINE
- BUILDING
- BUILDING OVERHANG
- CHAINLINK FENCE
- MW-7 PHASE I MONITORING WELL
- MW-8 PHASE II MONITORING WELL
- INFERRED GROUNDWATER FLOW DIRECTION
- GROUNDWATER ELEVATION CONTOUR (FEET); DASHED WHERE INFERRED
- (737.07) RELATIVE GROUNDWATER ELEVATION (FEET)

NOTES

CONTOUR INTERVAL = 0.5 FT

GROUNDWATER ELEVATIONS IN FEET ABOVE MEAN SEA LEVEL

SECOR
2321 CLUB MERIDIAN DR. SUITE E
OKEMOS, MI 48864

FOR:			FIGURE:
BEE-JAY SCALES SITE SUNNYSIDE, WASHINGTON		FOURTH QUARTER 2005 GROUNDWATER ELEVATION MAP	4
JOB NUMBER: 24CH.67201.00	DRAWN BY: KAM	CHECKED BY: MRP	APPROVED BY:	DATE: 02/11/06