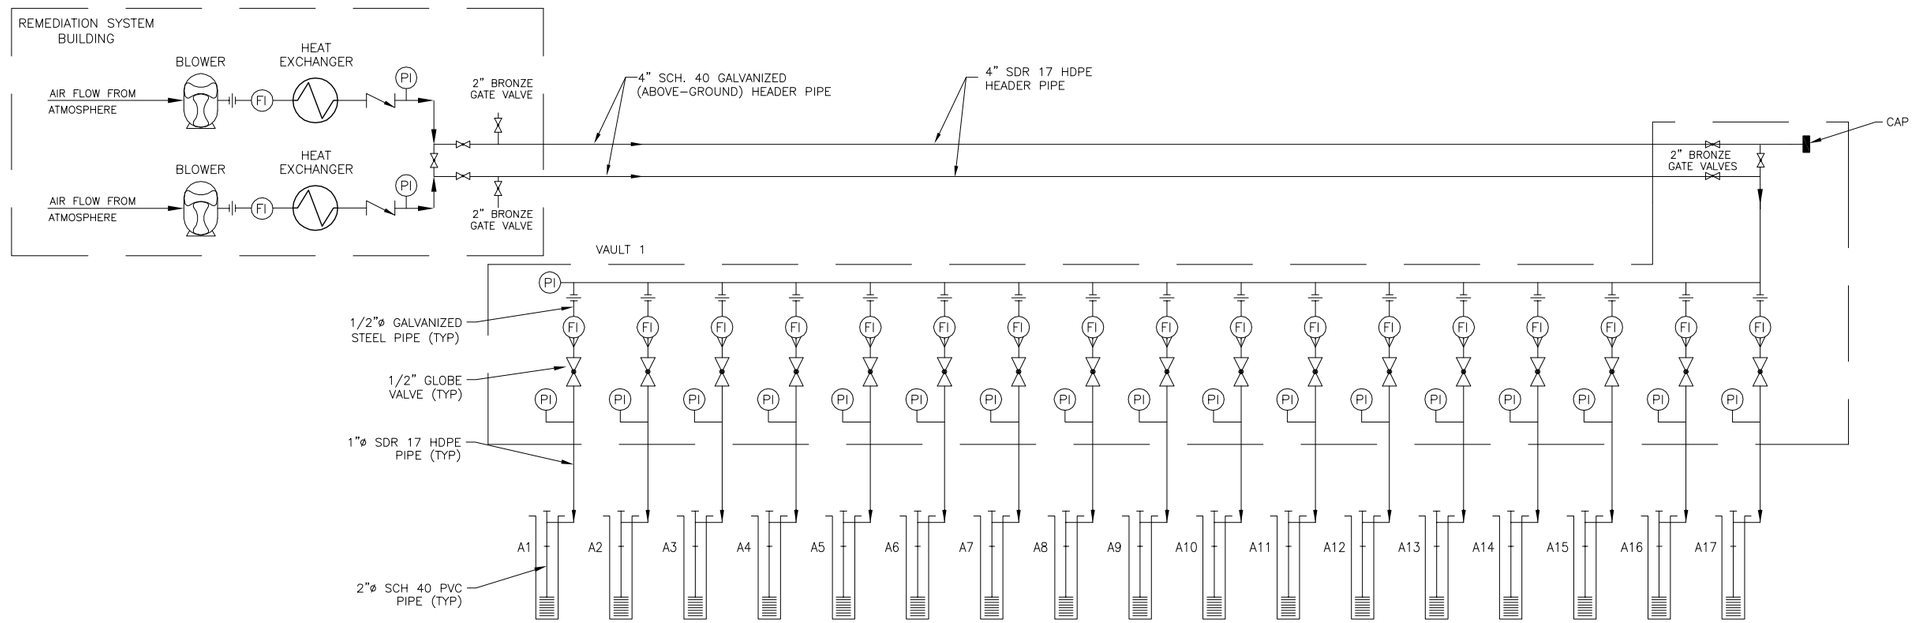

LEGEND

PI	PRESSURE INDICATOR
FI	FLOW INDICATOR
AI–A1	AIR INJECTION WELL (TYP.)
	CHECK VALVE
	GLOBE/GATE VALVE
	HEAT EXCHANGER
	BLOWER
	UNION

SCALE: NOT TO SCALE

30% DRAWINGS - NOT FOR CONSTRUCTION

ENSR | AECOM

Merged with ENSR in 2007 RETEC

NO	DRWN	DATE	REVISION	CHKD	DATE	APPVD	DATE
5							
4							
3							
2							
B	EM	1/11/08	REVISION				
A	EM	11/16/07	30% DRAWINGS – NOT FOR CONSTRUCTION				

THE BNSF RAILWAY COMPANY
SKYKOMISH, WASHINGTON
01140-204-270

CURRENT DATE 1/11/08

SKYKOMISH 2008 EDR
AIR SPARGING SYSTEM PIPING
AND INSTRUMENTATION DIAGRAM

DRAWING NO. C-22

REVISION

File: H:\BNSF-Skykomish\2008 remediation\30% drawings\air_sparging_diagram(F).dwg Layout: C-22 User: emarshall Plotted: Jan 14, 2008 - 2:21pm Xref's: