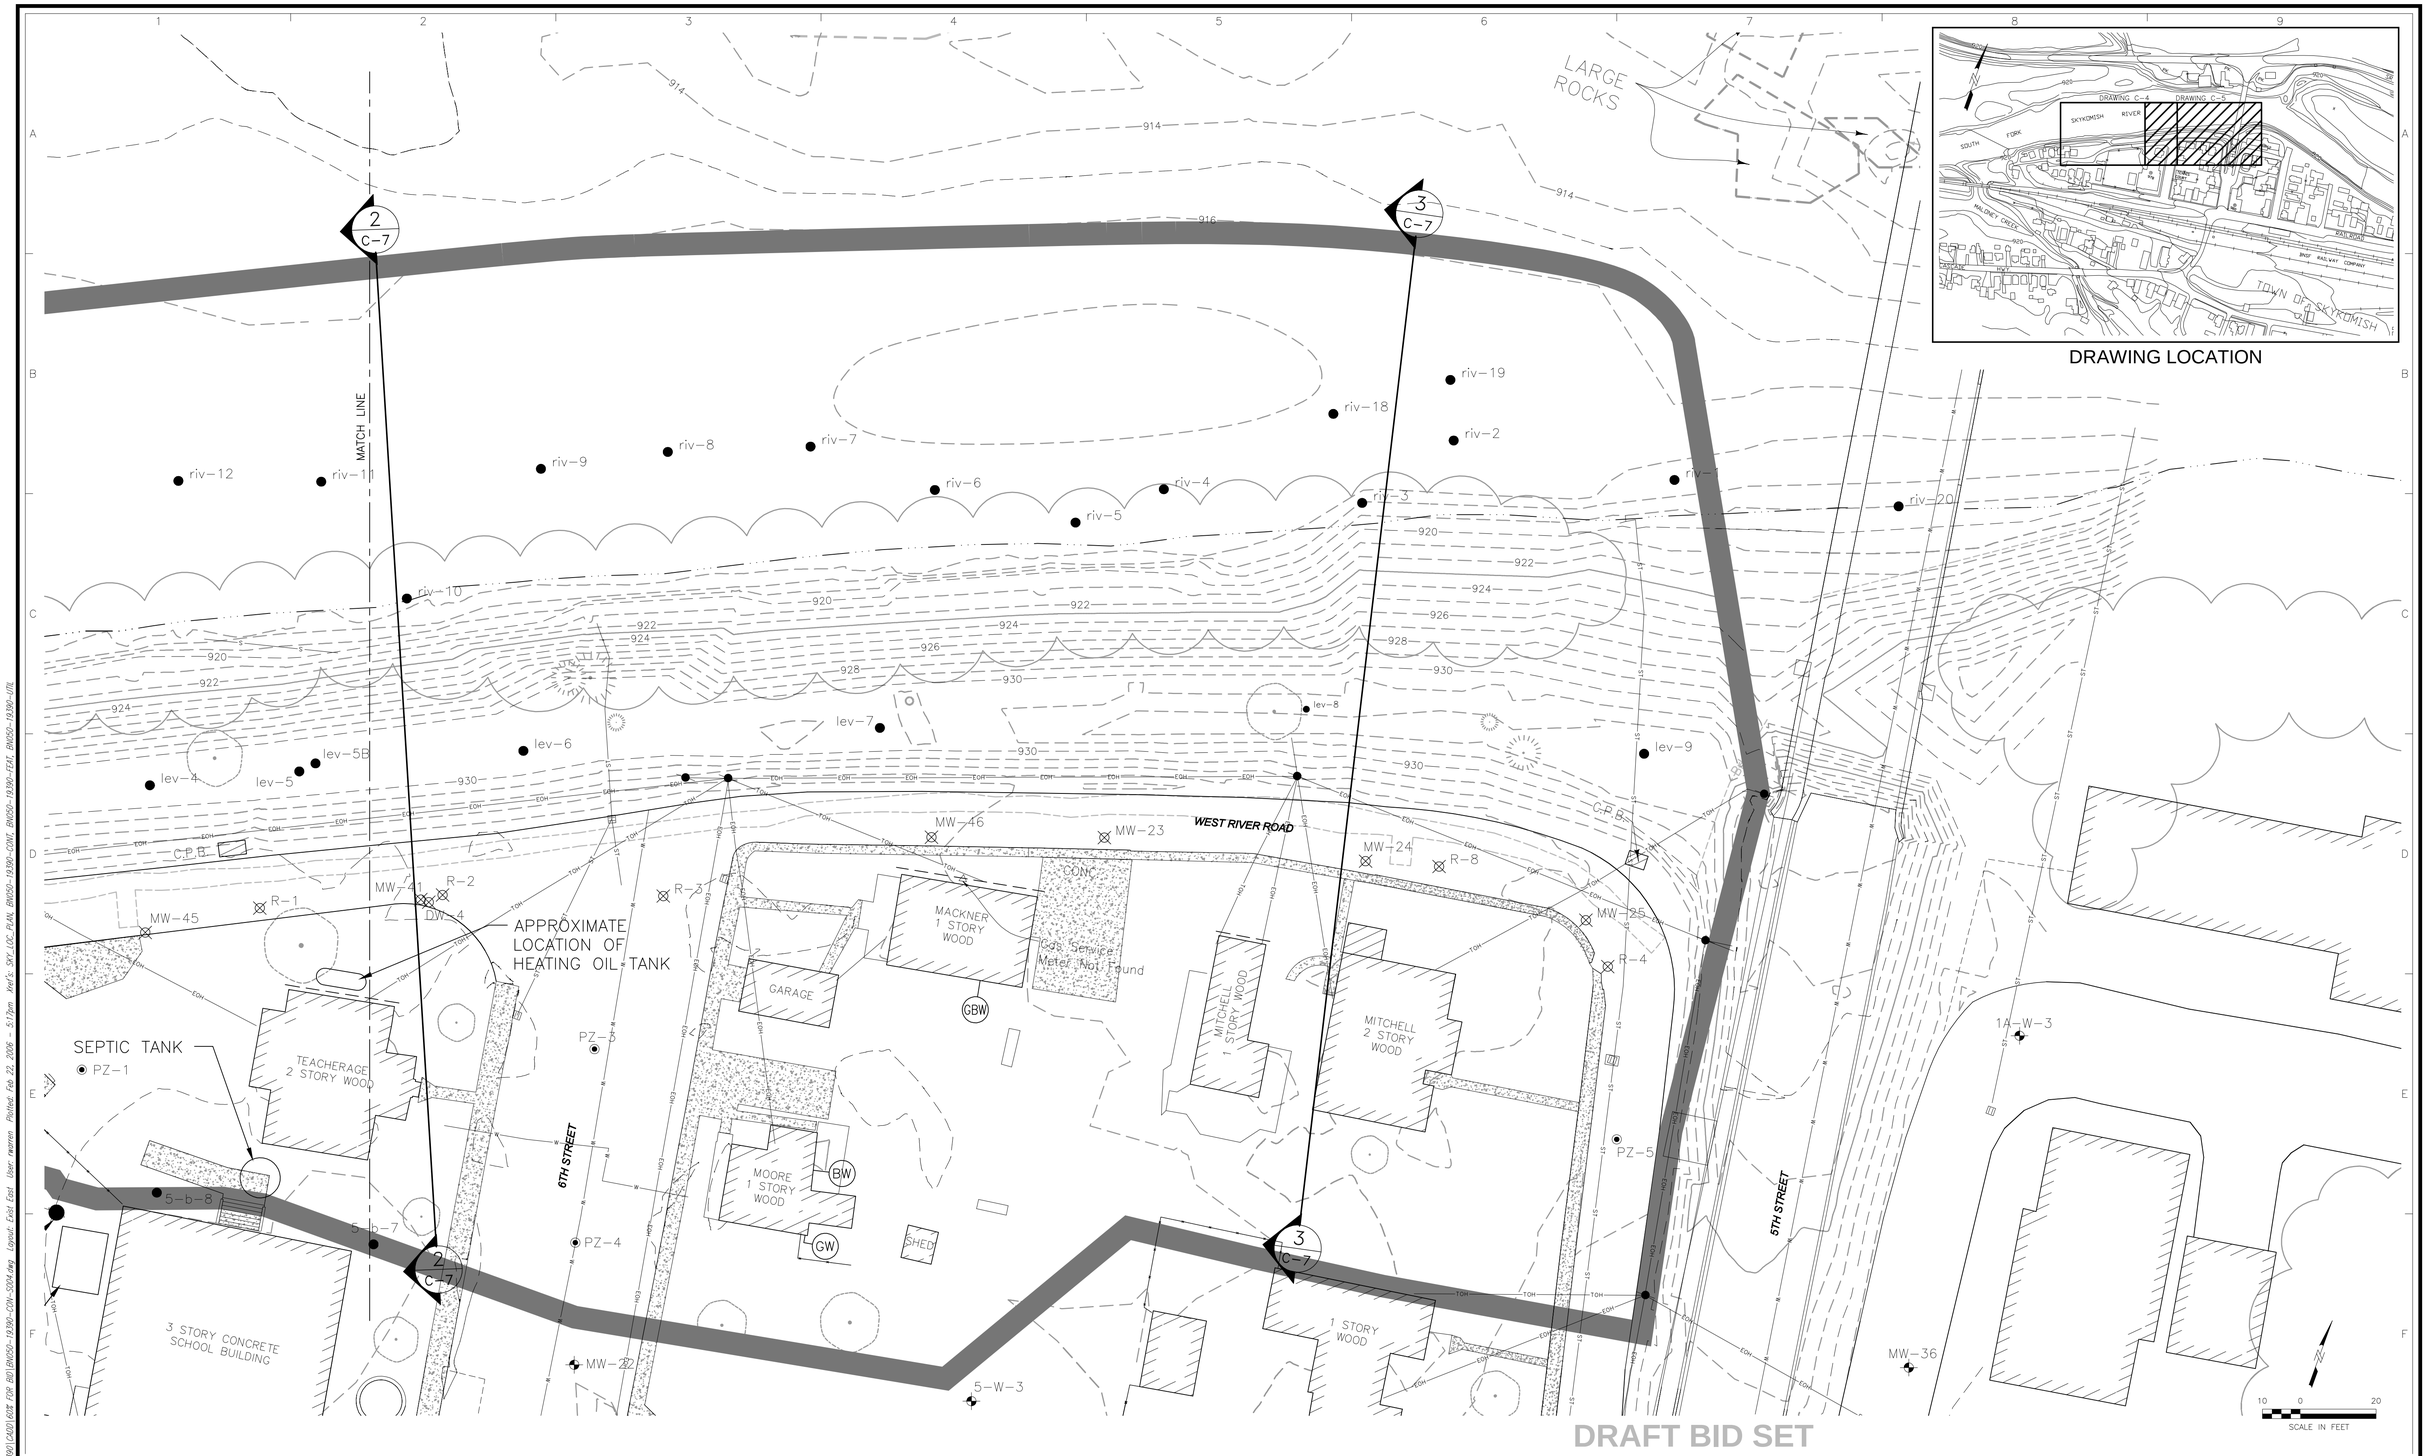

RETEC

NO	DRWN	DATE	REVISION	CHKD	DATE	APPVD	DATE
B	RCW	2/--/06	ISSUED FOR PRELIMINARY BID				
A	A.S.	1/13/06	60% DRAWINGS – NOT FOR CONSTRUCTION	J.S.	1/13/06		

THE BNSF RAILWAY COMPANY
SKYKOMISH, WASHINGTON
BN050-19390-200

CURRENT DATE 2/--/06

SKYKOMISH LEVEE REMEDIATION

EXISTING SITE PLAN EAST

DRAWING NO. C-5 REVISION B