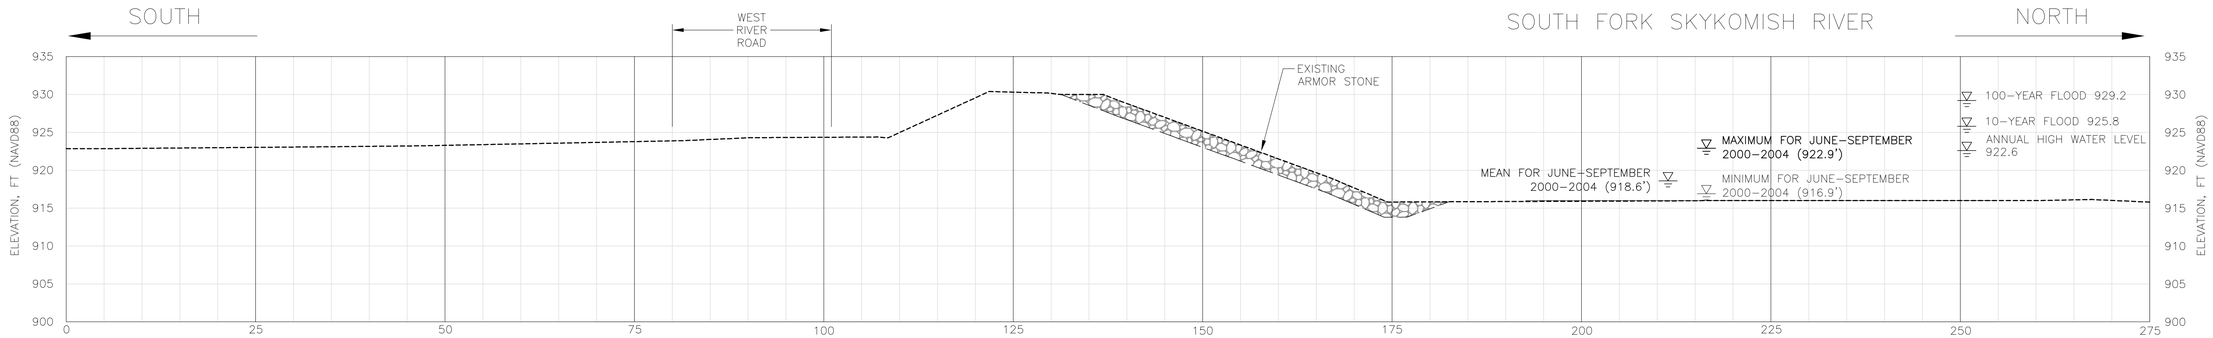

1 C-5 CROSS-SECTION
SCALE: 1"=10'

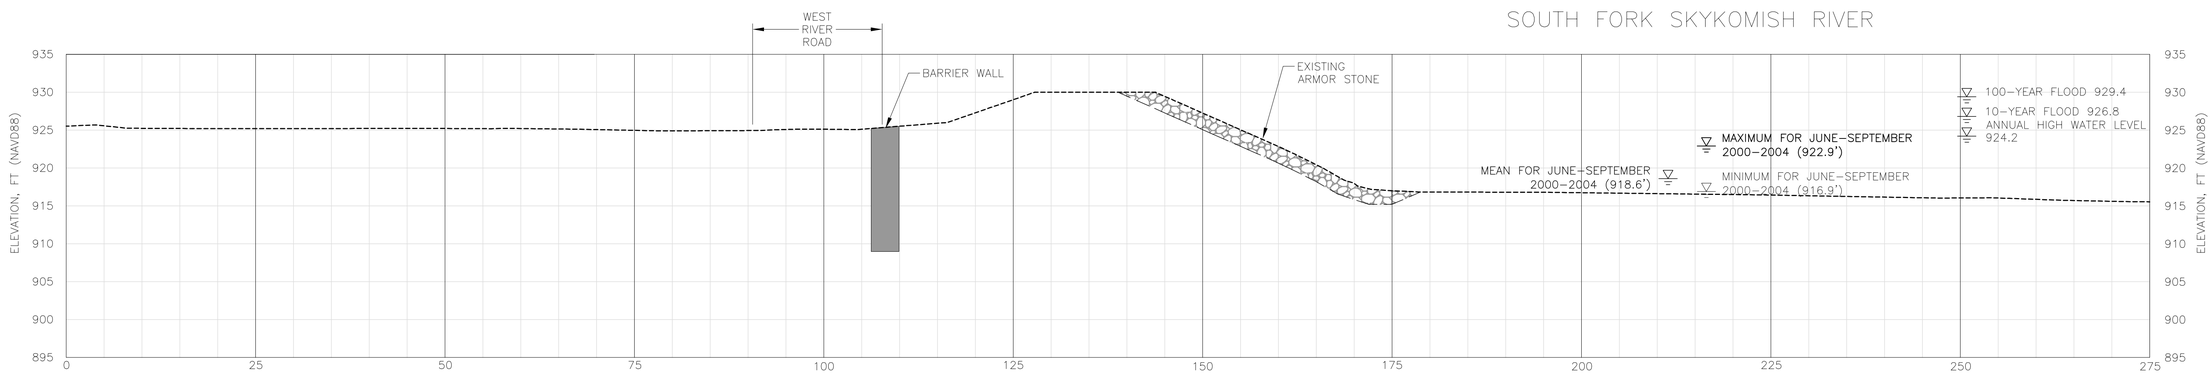

2 C-6 CROSS-SECTION
SCALE: 1"=10'

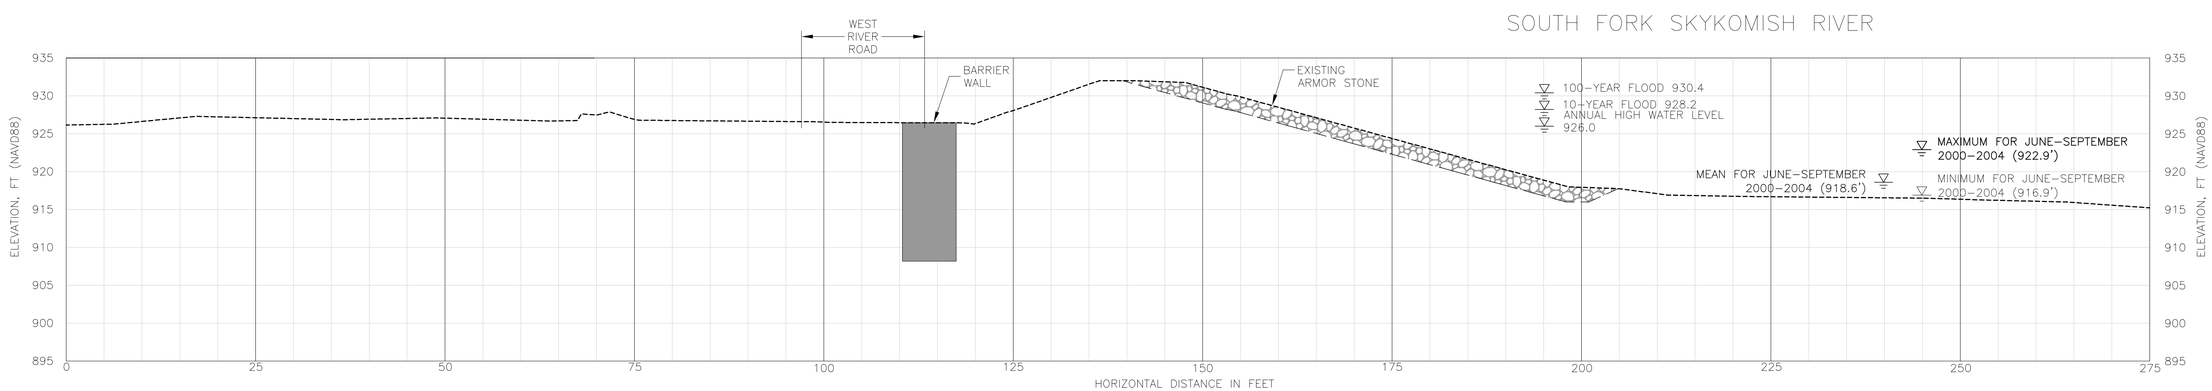

3 C-6 CROSS-SECTION
SCALE: 1"=10'

SCALE IN FEET

DRAFT BID SET

RETEC

NO	DRWN	DATE	REVISION	CHKD	DATE	APPVD	DATE
B	RCW	2/--/06	ISSUED FOR PRELIMINARY BID				
A	A.S.	1/13/06	60% DRAWINGS – NOT FOR CONSTRUCTION	J.S.	1/13/06	J.S.	

THE BNSF RAILWAY COMPANY
SKYKOMISH, WASHINGTON
BN050-19390-200

CURRENT DATE 2/--/06

SKYKOMISH LEVEE REMEDIATION

EXISTING LEVEE SECTIONS

DRAWING NO. C-6 REVISION B