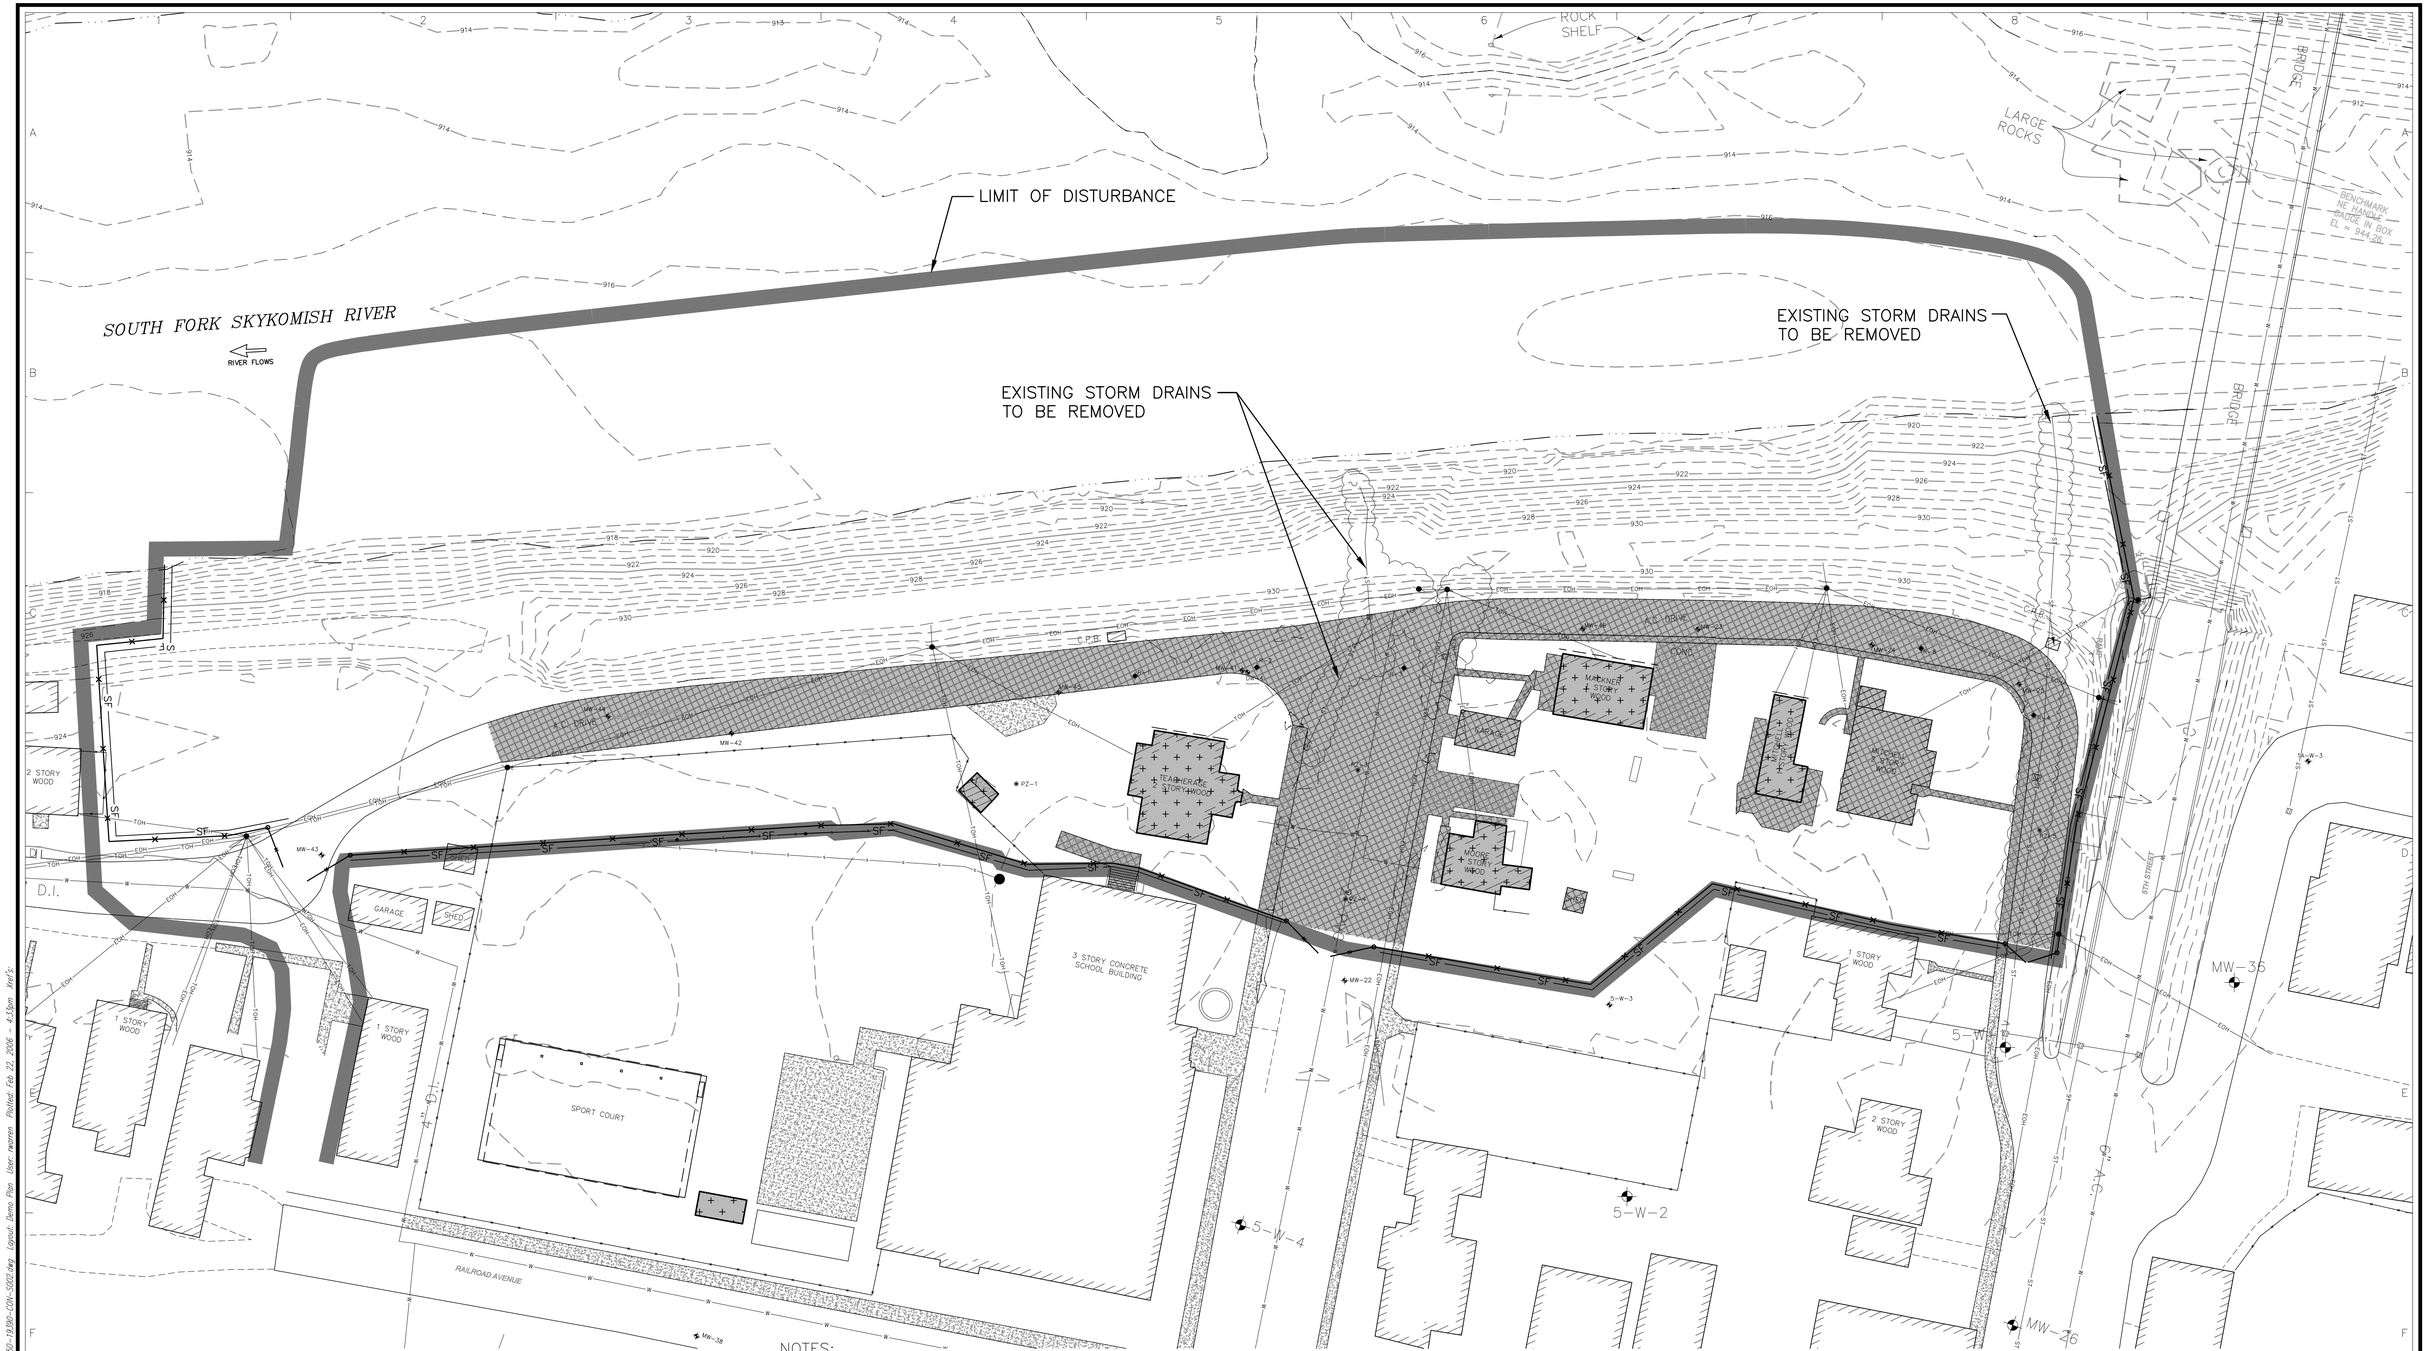

LEGEND

LIMIT OF DISTURBANCE

NOTES:
1. VEGETATION WITHIN LIMIT OF DISTURBANCE TO BE CLEARED AND GRUBBED.

2. DEMOLITION OF 5TH STREET, 6TH STREET AND WEST RIVER ROAD TO BE PERFORMED WITH EXCAVATION TO EXTENT POSSIBLE. EXISTING ROADS SHALL BE USED AS CLEAN CONSTRUCTION ROADS.

DRAFT BID SET

15 0 30
SCALE IN FEET

RETEC

NO	DRWN	DATE	REVISION	CHKD	DATE	APPVD	DATE
B	RCW	2/--/06	ISSUED FOR PRELIMINARY BID				
A	RCW	1/17/06	60% DRAWINGS – NOT FOR CONSTRUCTION				

THE BNSF RAILWAY COMPANY
SKYKOMISH, WASHINGTON
BN050-19390-200

CURRENT DATE 2/--/06

SKYKOMISH LEVEE REMEDIATION

DEMOLITION PLAN

DRAWING NO. C-7 REVISION B

File: F:\PROJECTS\Skykomish\19390\CADD\60% FOR BID\BN050-19390-CON-S002.dwg Layout: Demo Plan User: rwarren Plotted: Feb 22, 2006 - 4:33pm Xref's: