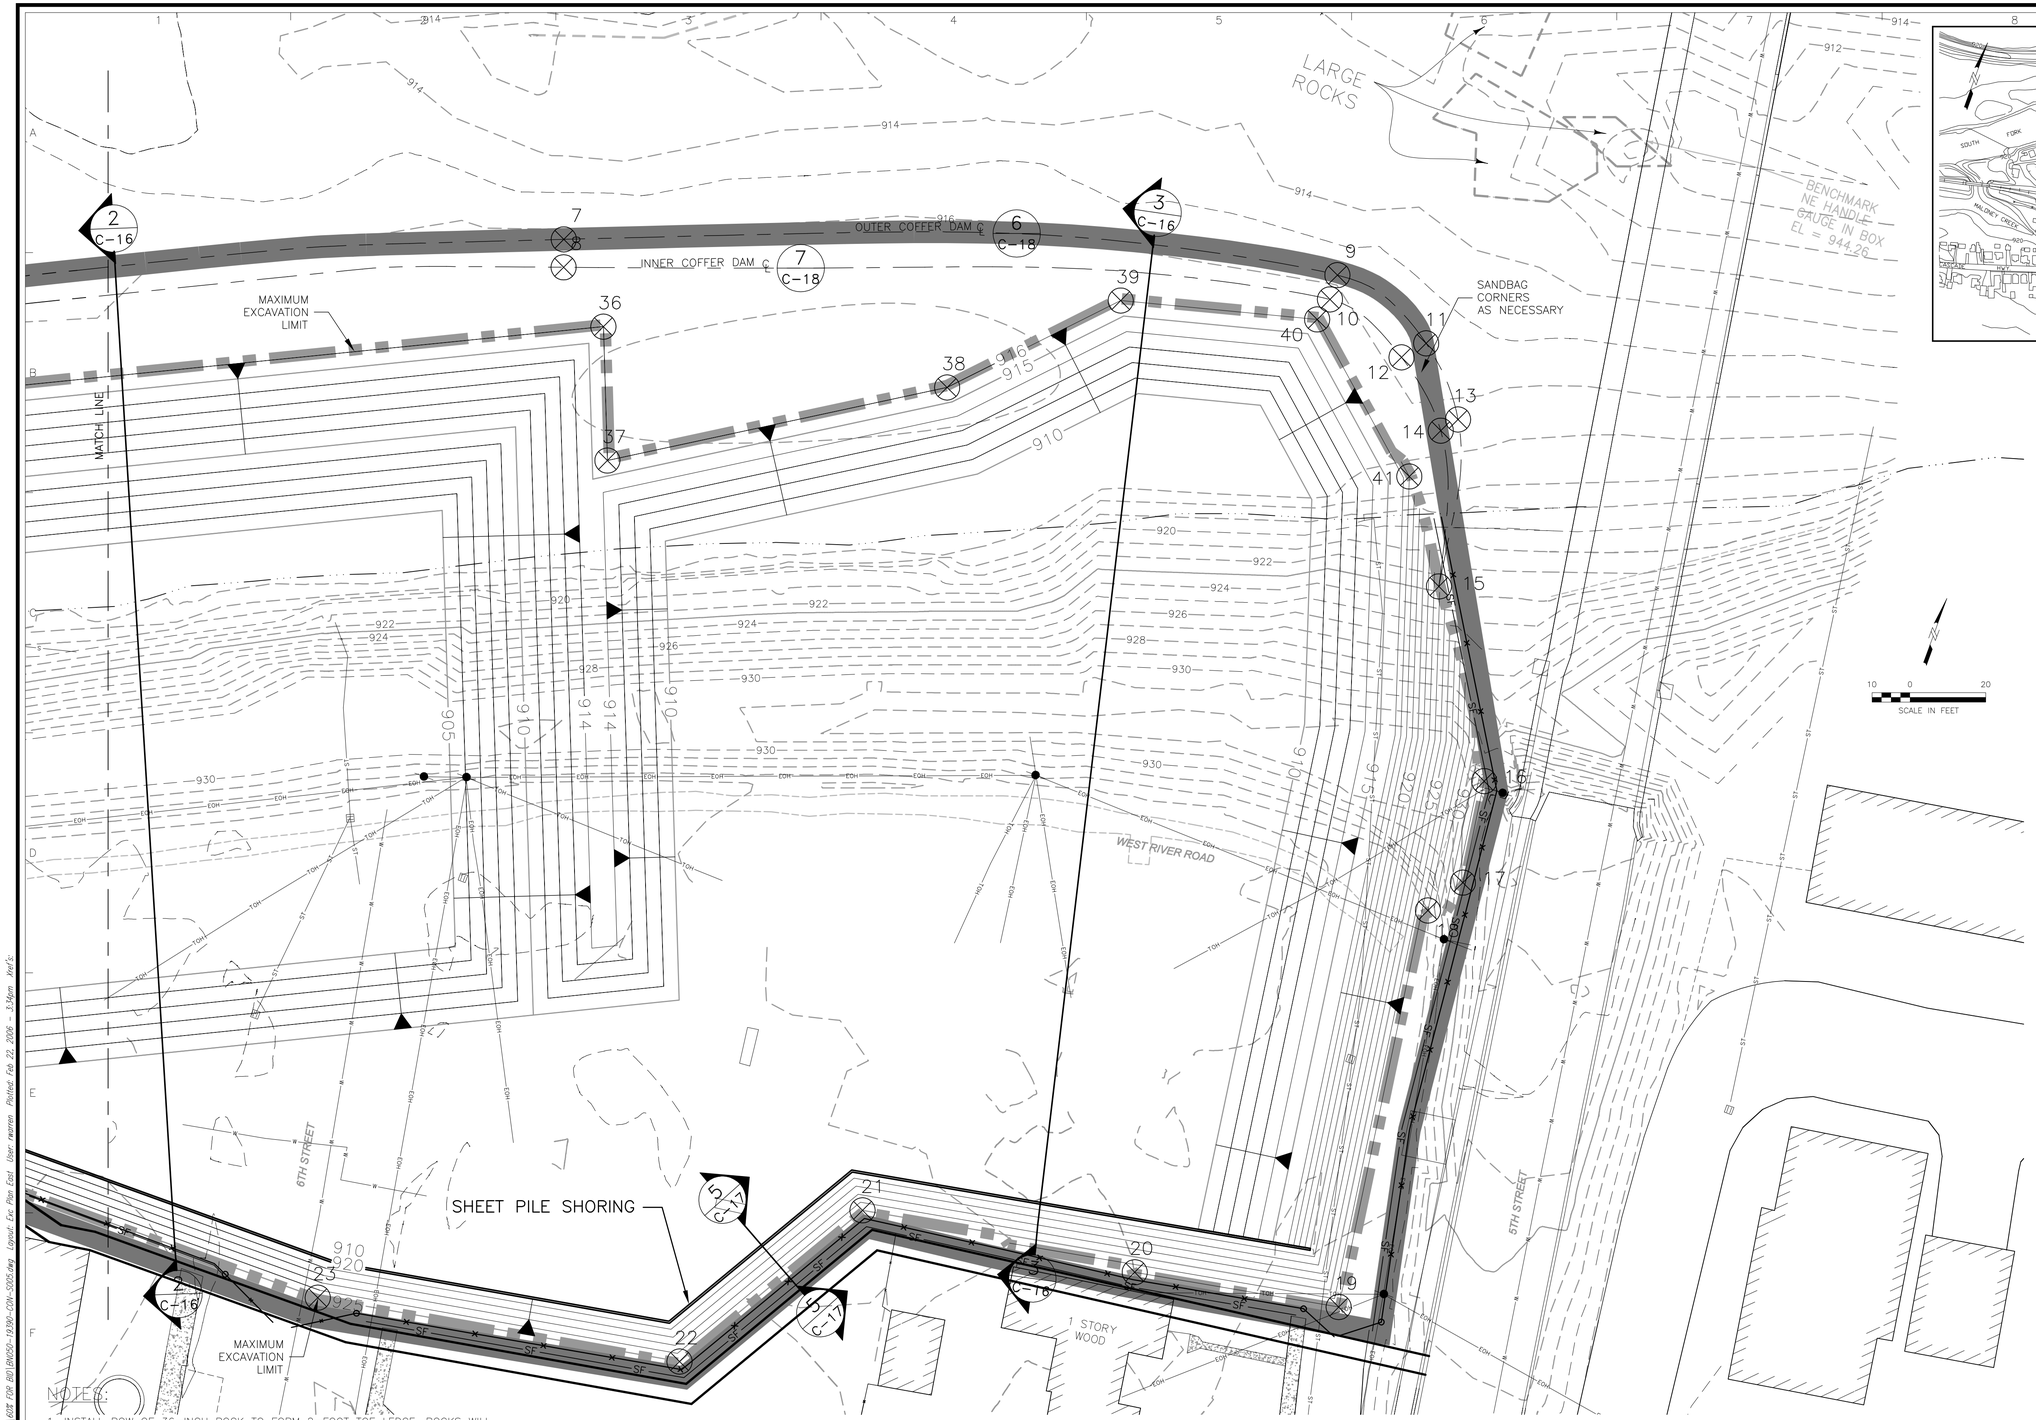

NOTES:

1. INSTALL ROW OF 36-INCH ROCK TO FORM 2-FOOT TOE LEDGE. ROCKS WILL BE STAGGERED SUCH THAT EVERY THREE ARE SHIFTED ONE FOOT IN OR OUT FROM THE ADJACENT THREE, FORMING A SIMIANS SHORELINE. (SEE DETAIL C-18).

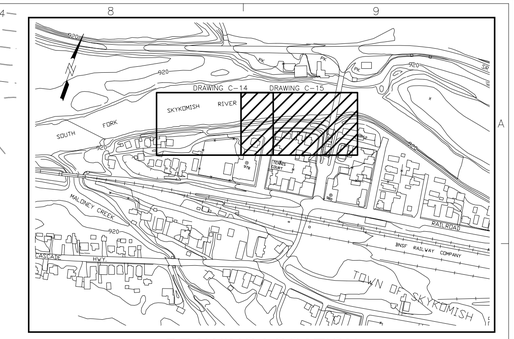

DRAWING LOCATION

POINT LOCATION TABLE

POINT ID	NORTHING	EASTING
1	259293.17	1509815.68
2	259296.24	1509823.45
3	259386.45	1509796.48
4	259384.94	1509798.73
5	259485.85	1509986.39
6	259479.77	1509989.34
7	259597.02	1510225.61
8	259590.09	1510228.07
9	259658.02	1510420.73
10	259651.30	1510421.06
11	259649.10	1510448.89
12	259643.39	1510444.04
13	259633.10	1510463.69
14	259628.74	1510460.40
15	259589.95	1510474.01
16	259545.74	1510502.82
17	259518.67	1510506.68
18	259508.59	1510500.54
19	259402.17	1510514.19
20	259392.41	1510460.47
21	259383.18	1510387.35
22	259329.16	1510355.62
23	259312.35	1510260.12
24	259312.15	1510172.82
25	259310.15	1510161.63
26	259298.42	1510129.62
27	259296.40	1510075.53
28	259210.35	1509876.49
29	259275.03	1509843.36
30	259276.18	1509839.46
31	259292.00	1509831.77
32	259319.99	1509833.17
33	259361.07	1509814.98
34	259453.59	1510006.63
35	259466.94	1510011.29
36	259578.96	1510243.31
37	259546.12	1510256.40
38	259594.90	1510334.06
39	259632.13	1510369.28
40	259645.19	1510419.71
41	259614.56	1510456.73

RETEC

NO	DRWN	DATE	REVISION	CHKD	DATE	APPVD	DATE
B	RCW	2/--/06	ISSUED FOR PRELIMINARY BID				
A	A.S.	1/13/06	60% DRAWINGS – NOT FOR CONSTRUCTION	J.S.	1/13/06		

THE BNSF RAILWAY COMPANY
SKYKOMISH, WASHINGTON
BN050-19390-200

CURRENT DATE 2/--/06

SKYKOMISH LEVEE REMEDIATION

EXCAVATION PLAN EAST

DRAWING NO. C-15 REVISION B

File: K:\PROJECTS\Skykomish\19390\CADD\BID FOR BID\BN050-19390-C09-C015.dwg Layout: Exc Plan East User name: PRIDICE Plotted: Feb 22, 2006 - 3:34pm