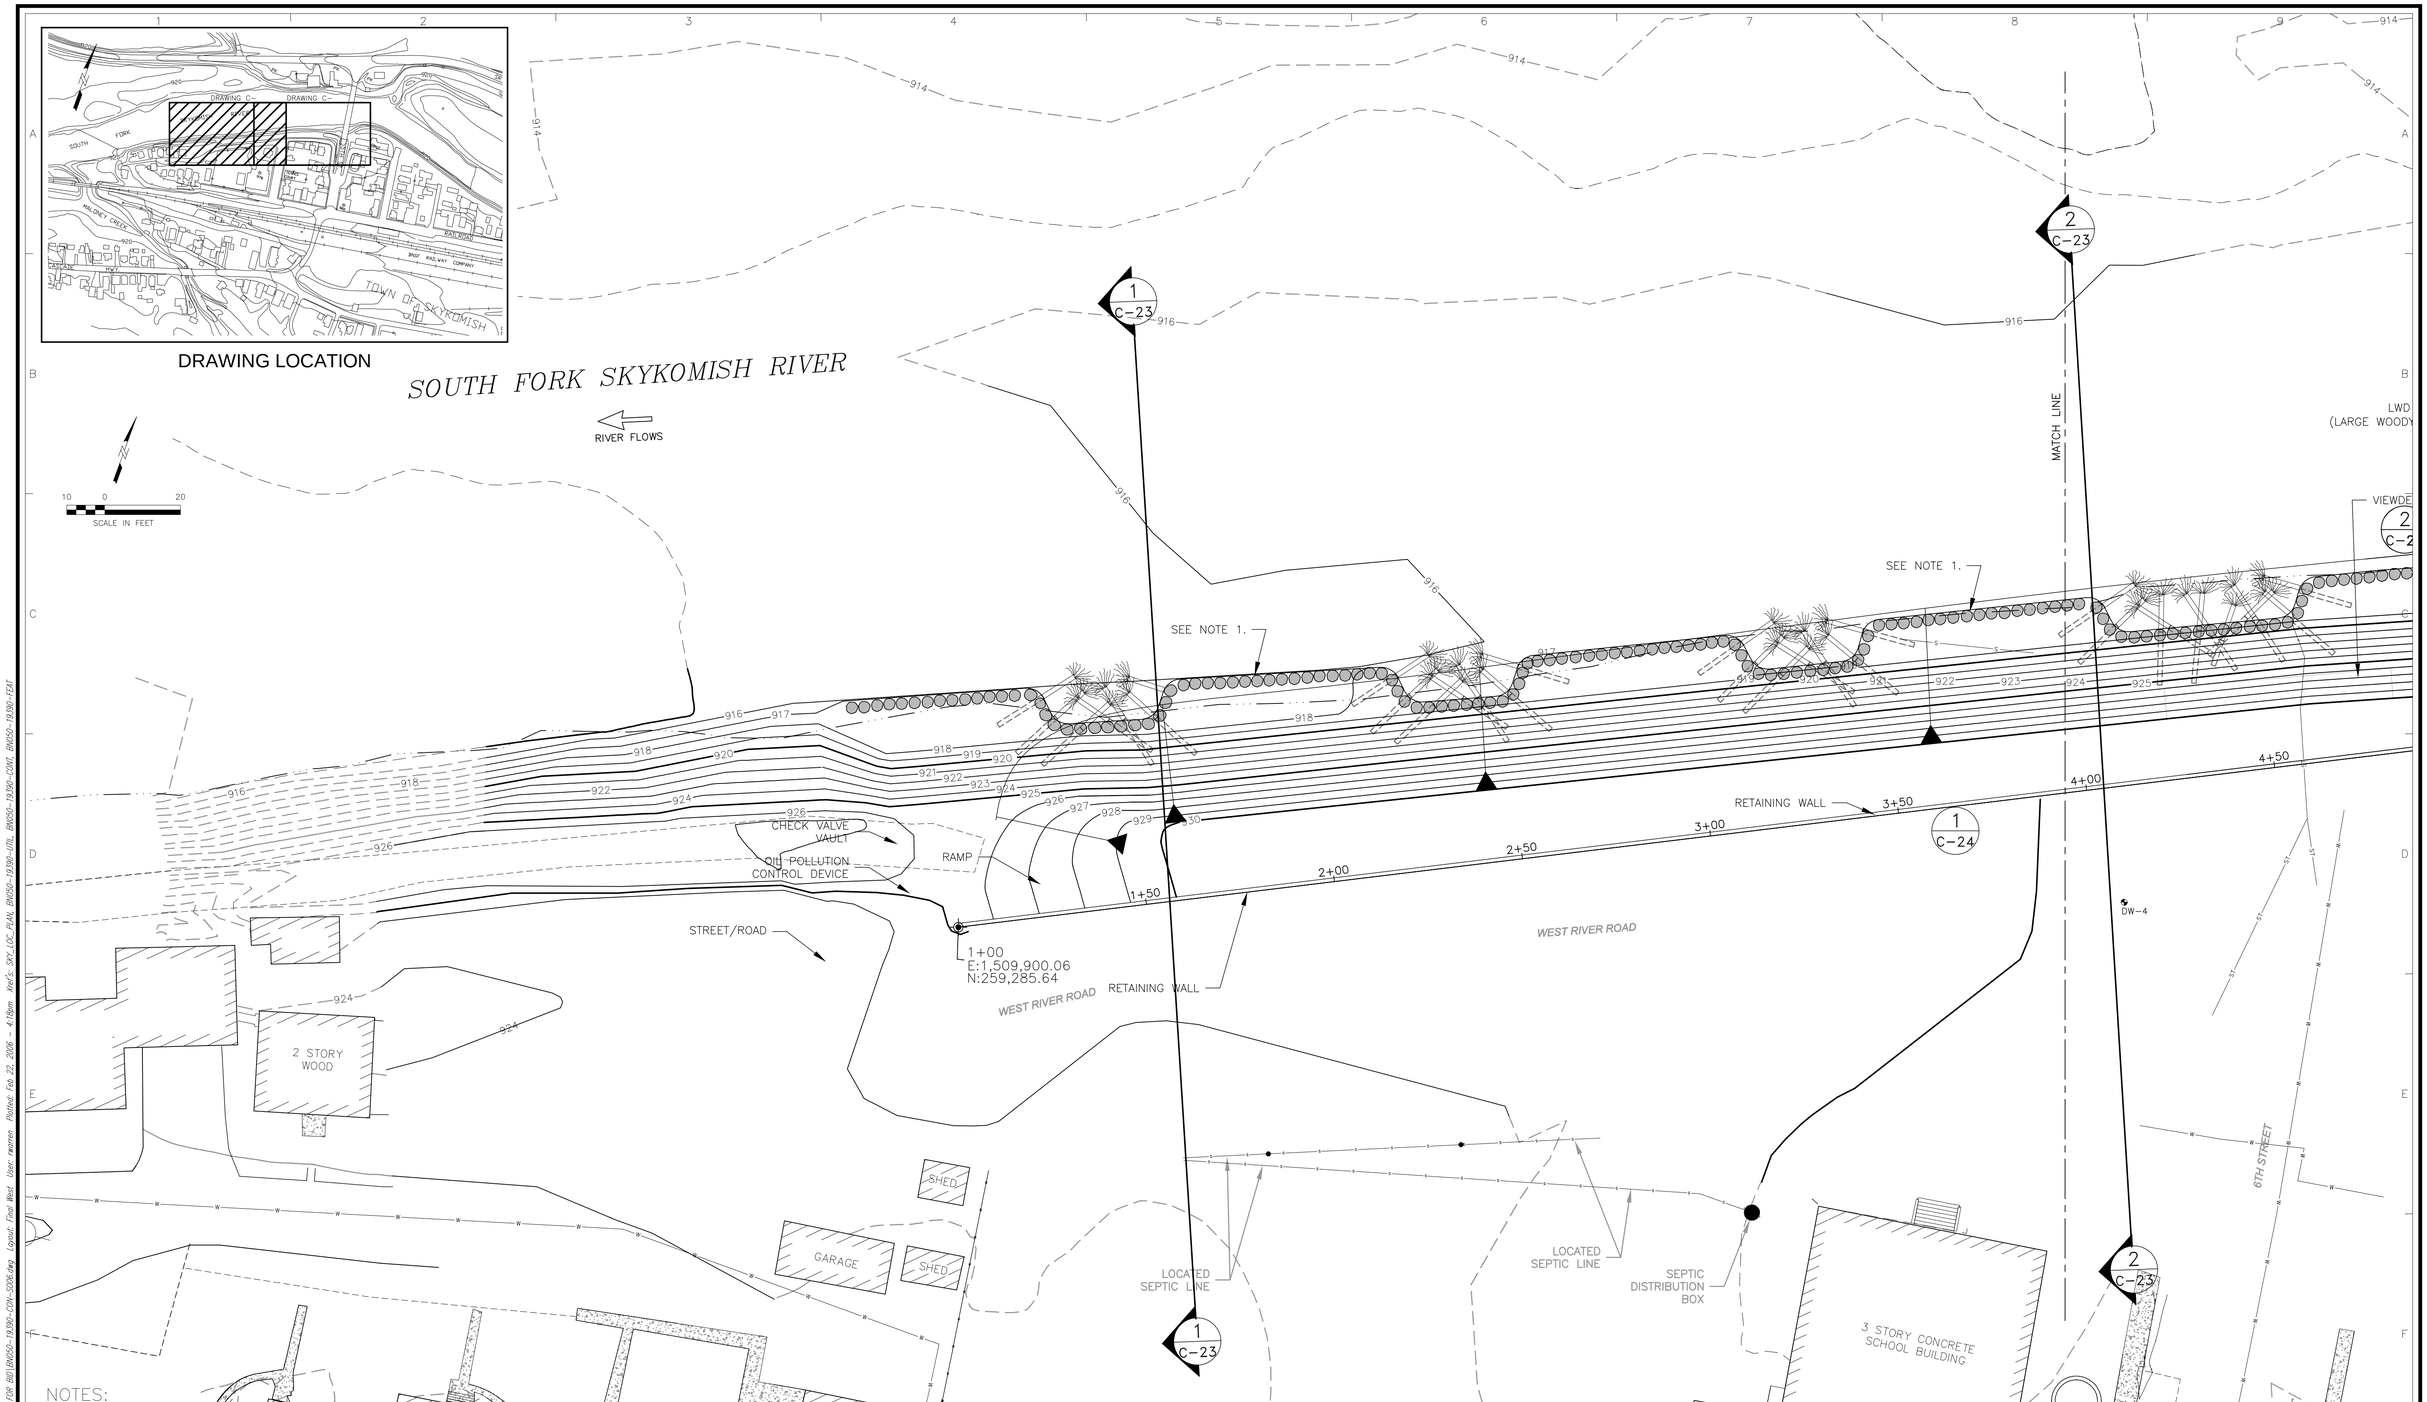

NOTES:

1. INSTALL ROW OF 36-INCH ROCK TO FORM 2-FOOT TOE LEDGE. ROCKS WILL BE STAGGERED SUCH THAT EVERY THREE ARE SHIFTED ONE FOOT IN OR OUT FROM THE ADJACENT THREE, FORMING A SIMIANS SHORELINE. (SEE DETAIL C-18).

DRAFT BID SET

RETEC

NO	DRWN	DATE	REVISION	CHKD	DATE	APPVD	DATE
B	RCW	2/--/06	ISSUED FOR PRELIMINARY BID				
A	A.S.	1/13/06	60% DRAWINGS - NOT FOR CONSTRUCTION	J.S.	1/13/06		

THE BNSF RAILWAY COMPANY
SKYKOMISH, WASHINGTON
BN050-19390-200

CURRENT DATE 2/--/06

SKYKOMISH LEVEE REMEDIATION

FINAL GRADING PLAN WEST

DRAWING NO. C-18 REVISION B