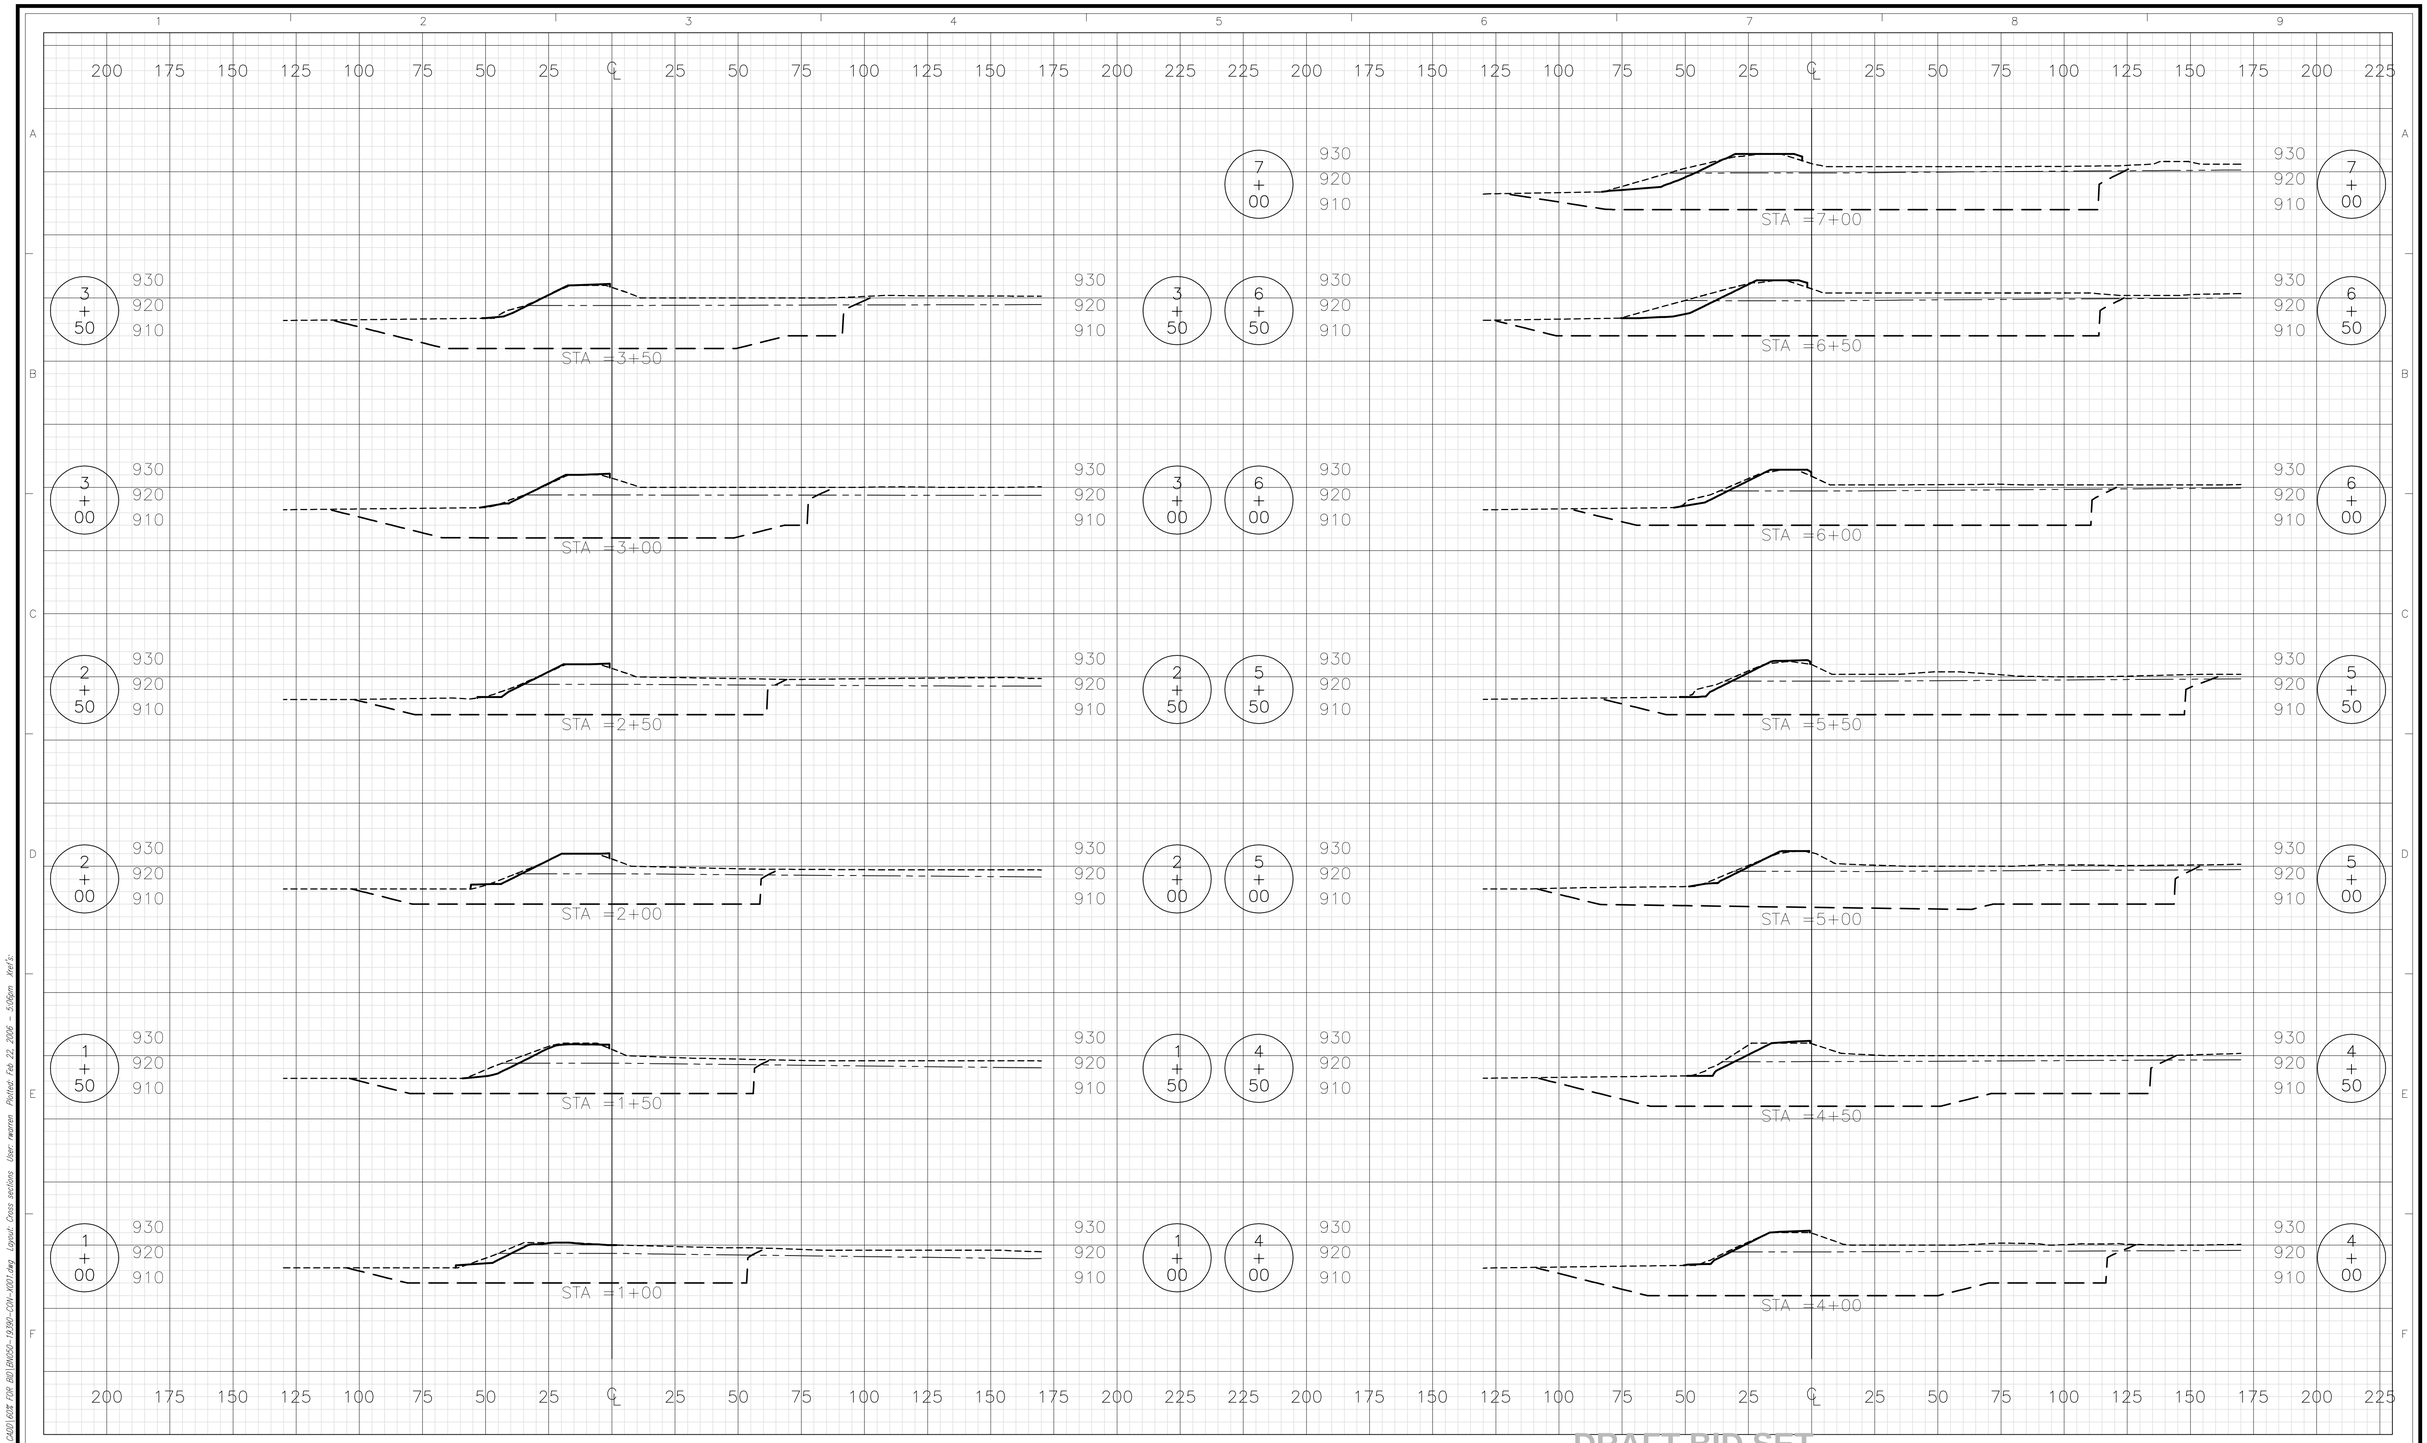

DRAFT BID SET

RETEC

NO	DRWN	DATE	REVISION	CHKD	DATE	APPVD	DATE
B	RCW	2/--/06	ISSUED FOR PRELIMINARY BID				
A	A.F.	1/27/06	60% DRAWINGS – NOT FOR CONSTRUCTION				

THE BNSF RAILWAY COMPANY
SKYKOMISH, WASHINGTON
BN050-19390-200

CURRENT DATE 2/--/06

SKYKOMISH LEVEE REMEDIATION

CROSS SECTIONS

DRAWING NO. C-25 REVISION B