File: J:\0 Remote Projects\Seattle\Skykomish (16423)\Sarah Albano (230)\Figs\Fig 2-2 11x17.dwg Layout: FIG 2-2 User: thiller Plotted: Feb 13, 2006 - 11:07am Xref's: BN050-16423-CE-ST-B003, BRH-TOPO_BATH_EX

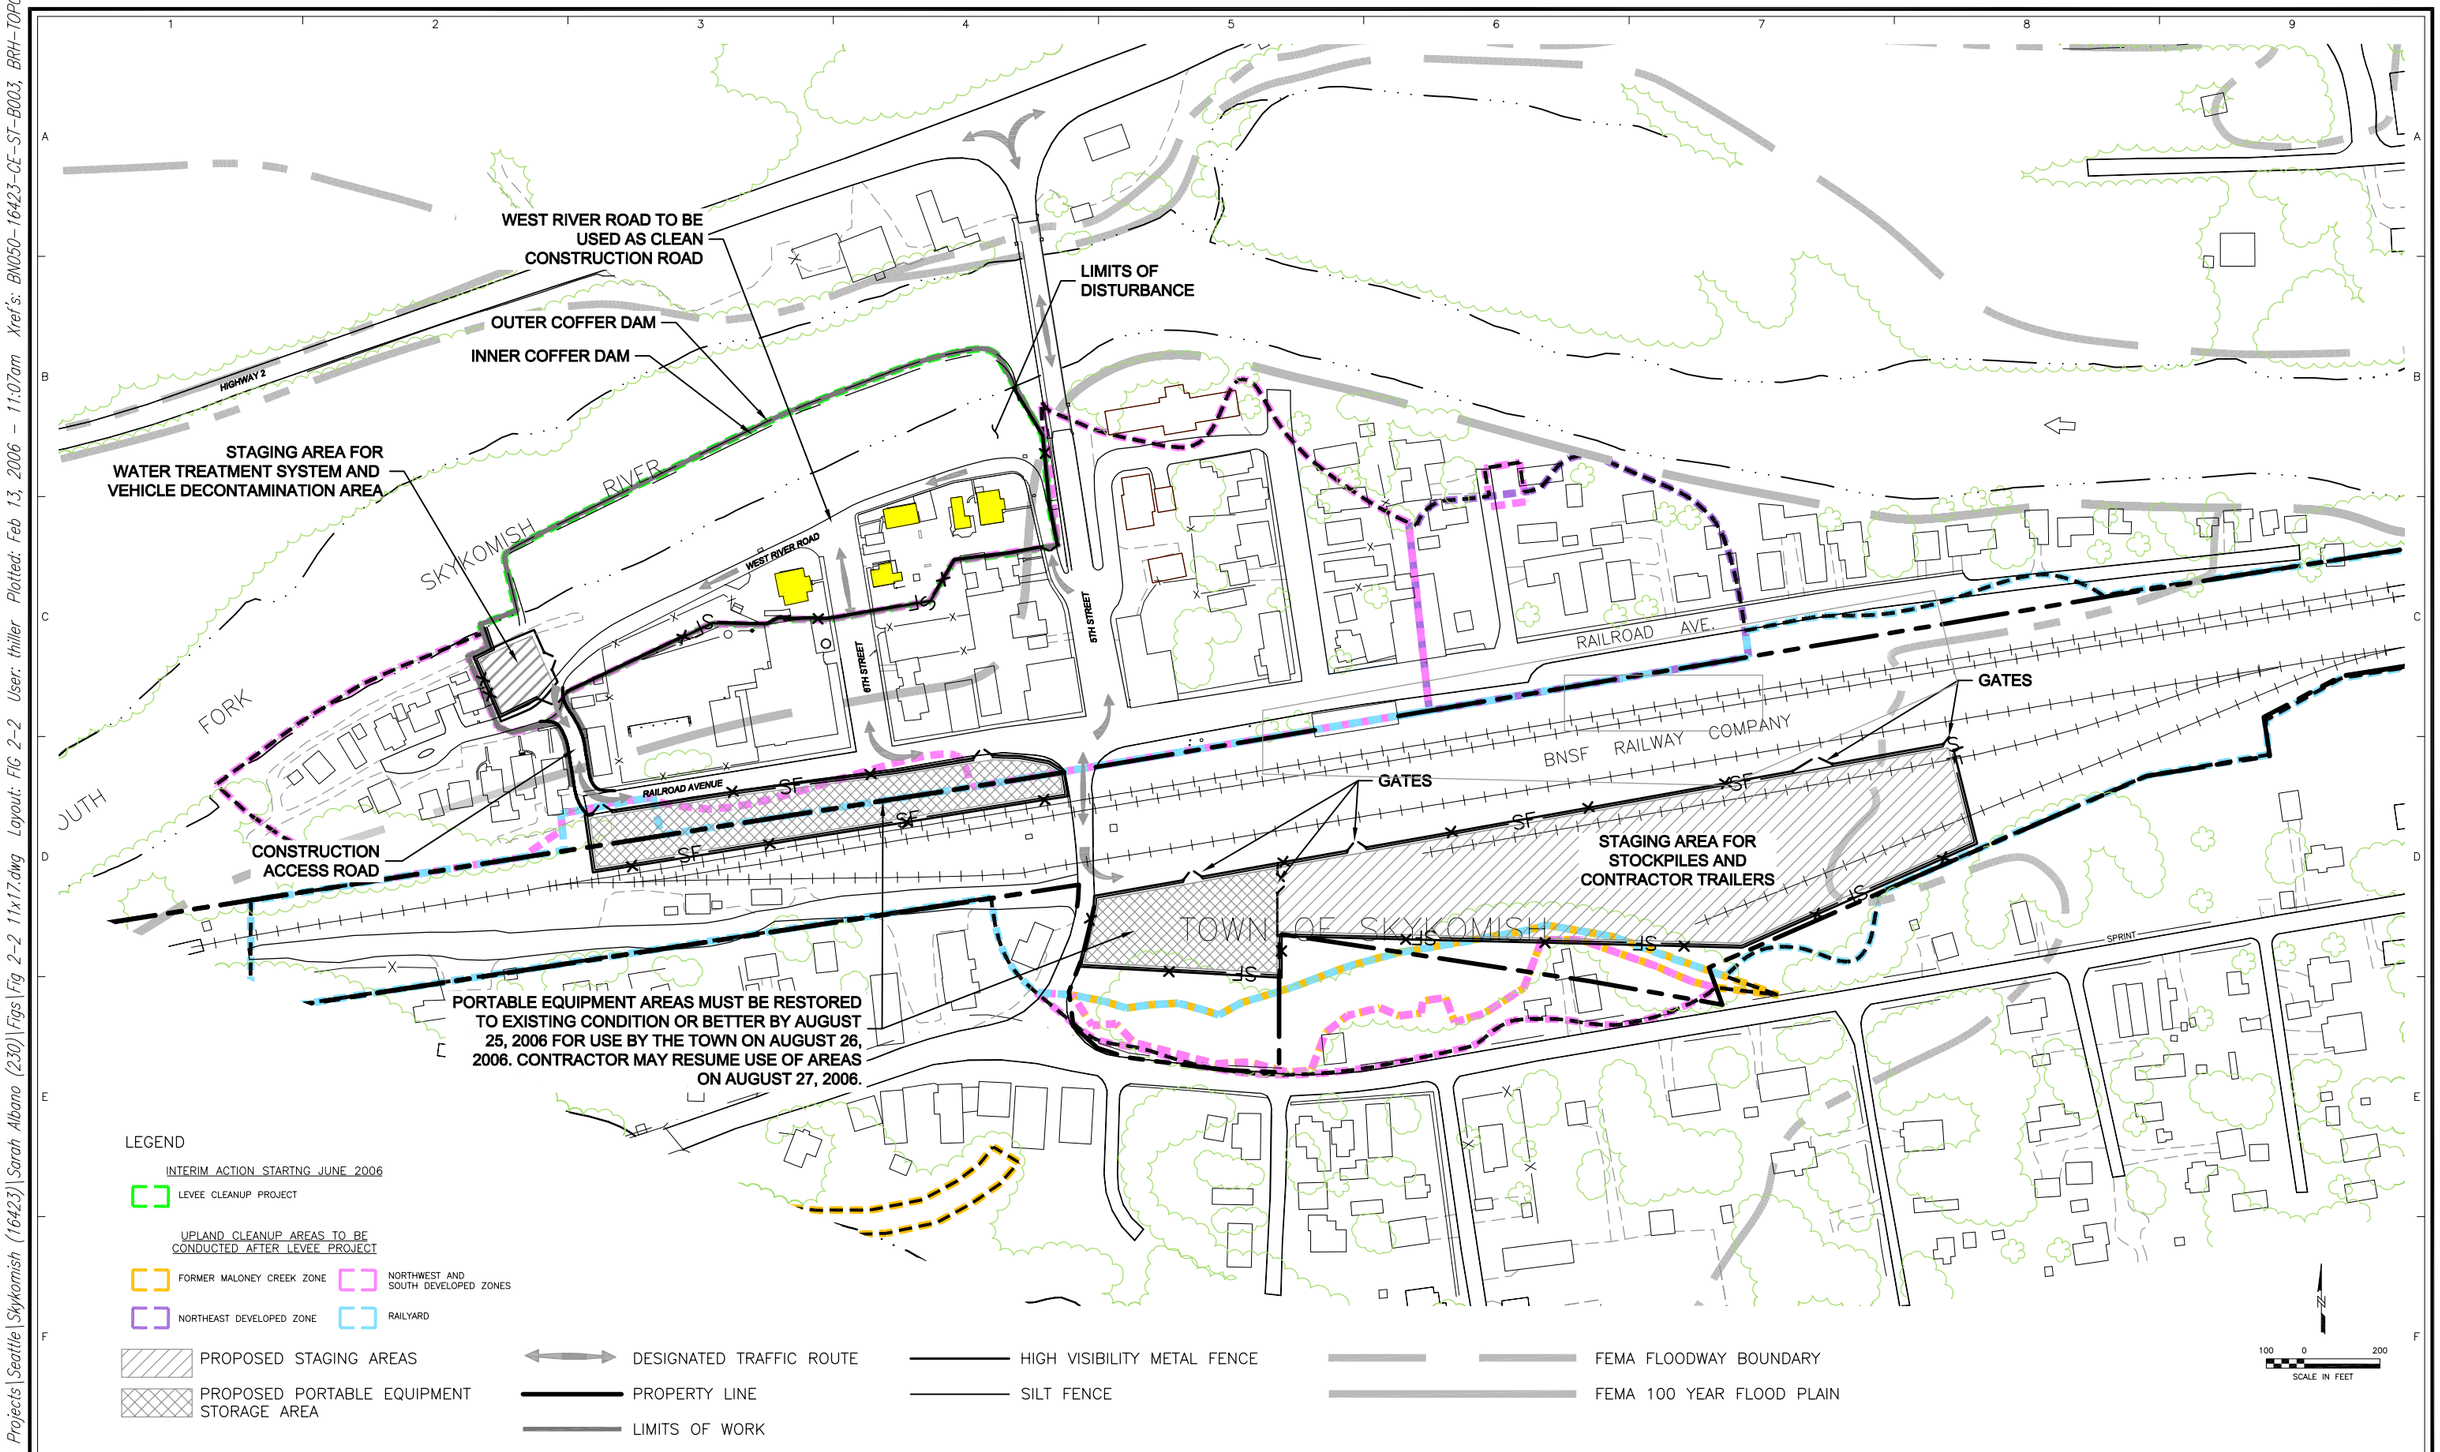

RETEC

NO	DRWN	DATE	REVISION	CHKD	DATE	APPVD	DATE
5							
4							
3							
2							
1							
0							

THE BNSF RAILWAY COMPANY
SKYKOMISH, WASHINGTON
BN050-16423-230

CURRENT DATE 02/13/06

SKYKOMISH LEVEE REMEDIATION
GENERAL SITE LAYOUT
AND SITE BOUNDARY

DRAWING NO. FIGURE 2-2

REVISION