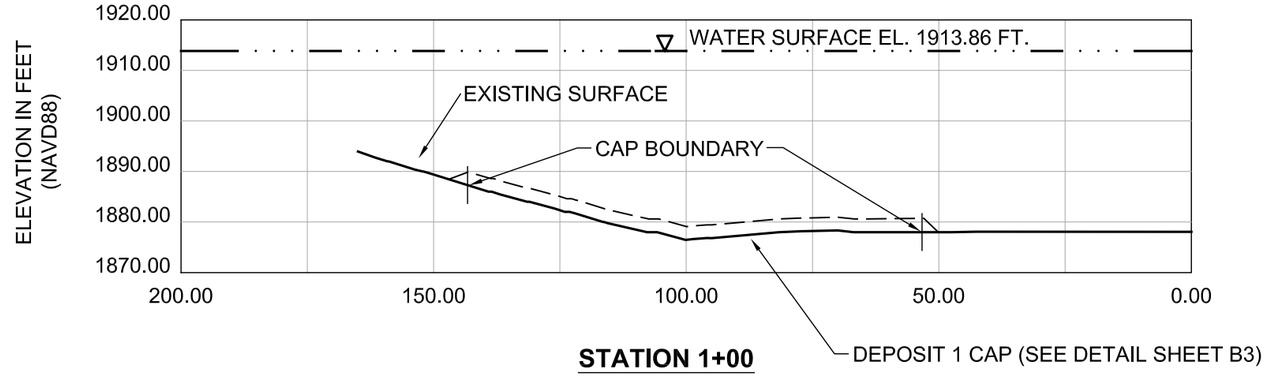

STATION 1+00

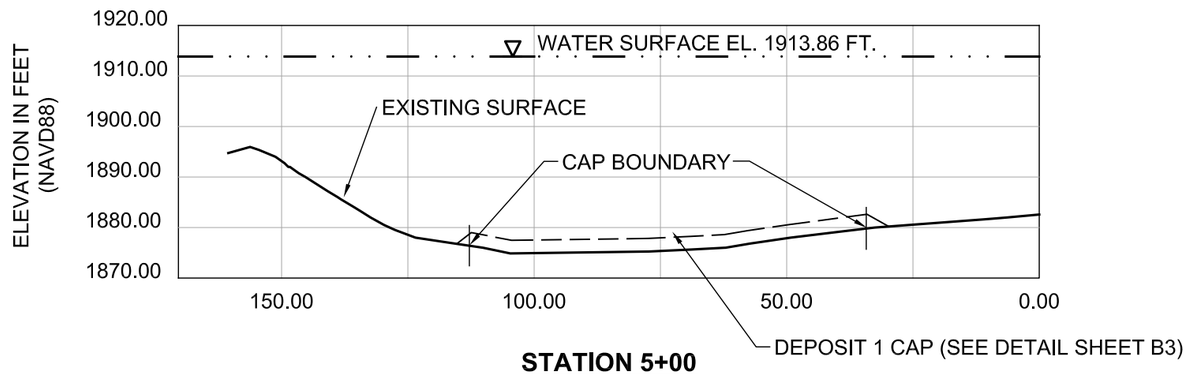

STATION 5+00

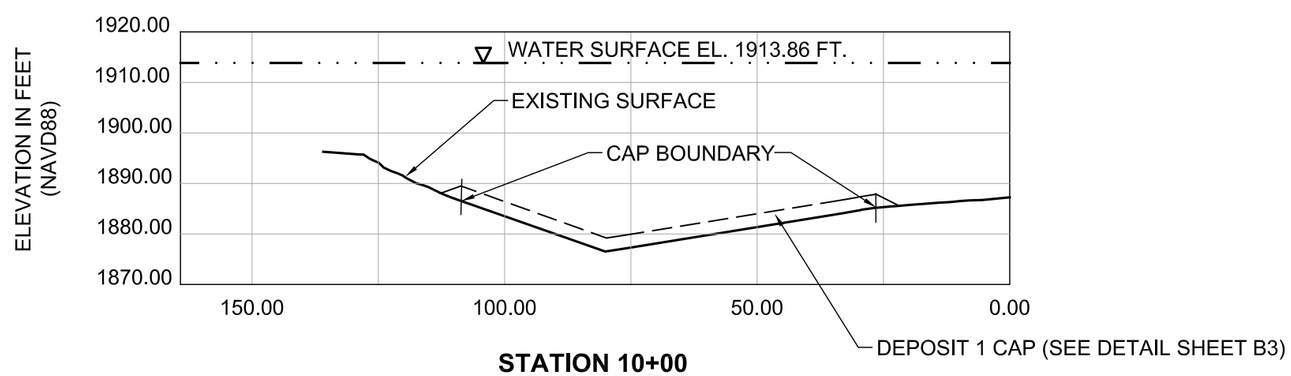

STATION 10+00

0 30
SCALE IN FEET

DRAFT FINAL DESIGN SUBMITTAL
NOT FOR CONSTRUCTION

ANCHOR ENVIRONMENTAL, L.L.C.

AVISTA Utilities

JOHN R. VERDUIN, STATE OF WASHINGTON, 27870, REGISTERED PROFESSIONAL ENGINEER
EXPIRES 02/16/07

REVISIONS				
REV	DATE	BY	APP'D	DESCRIPTION

DESIGNED BY: B. PATTERSON
DRAWN BY: C. DAVIDSON
CHECKED BY:
APPROVED BY: J. VERDUIN
SCALE: AS SHOWN
DATE: JUNE 2006

FINAL DRAFT DESIGN
UPRIVER DAM PCB SITE PROJECT

DEPOSIT 1
CAPPING PLAN CROSS SECTIONS

B2

SHEET NO. 5 OF 12

Jun 01, 2006 10:45am hlevasseuK:\Jobs\050306-Upriver\05030601\100% Final Draft\05030601-15_100.dwg SHEET B2