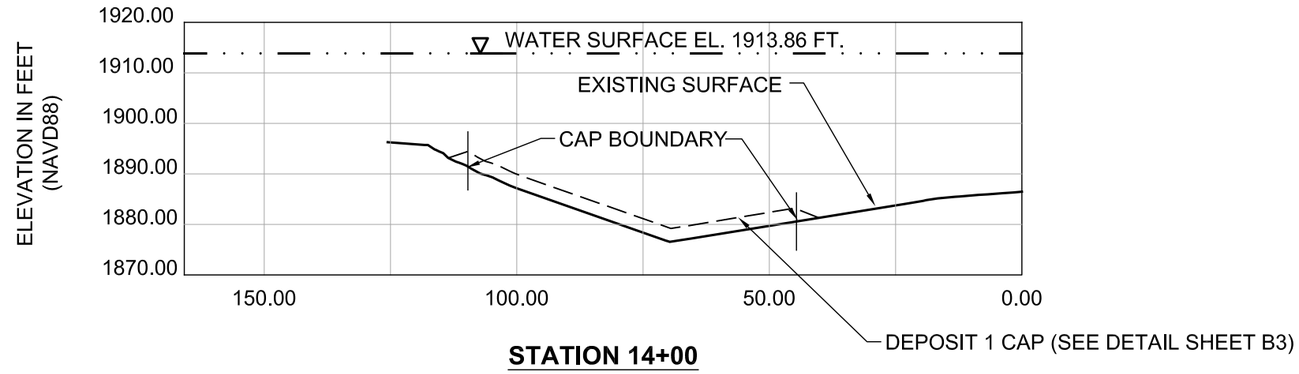

STATION 14+00

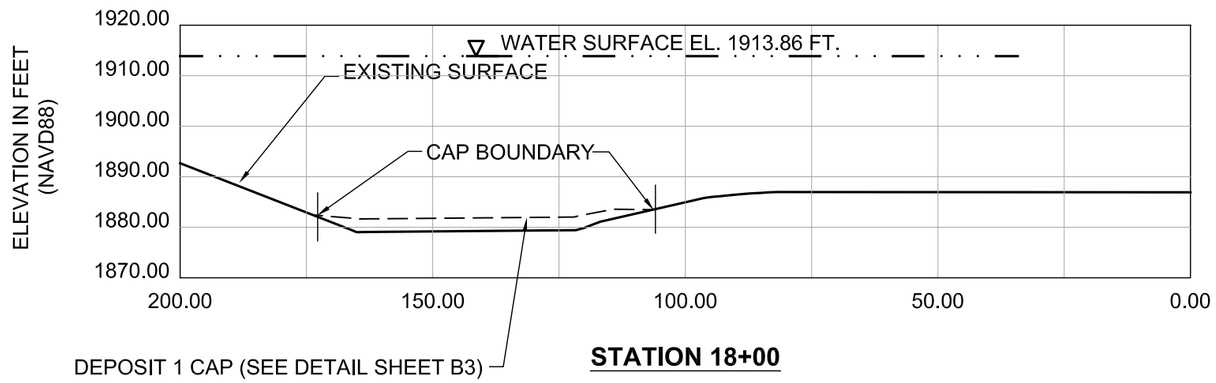

STATION 18+00

0 30
SCALE IN FEET

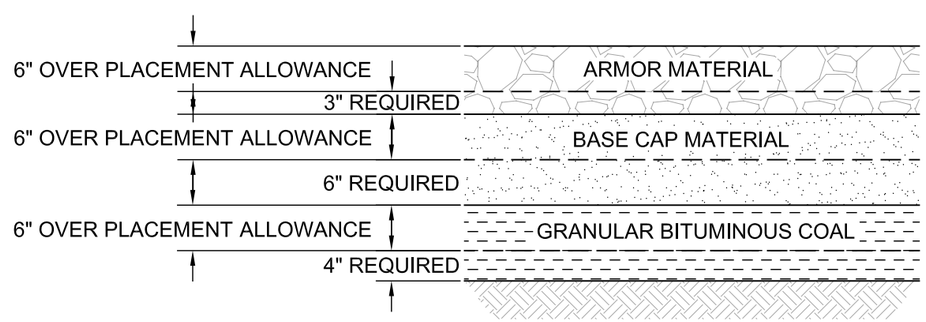

DEPOSIT 1 CAP DETAIL (TYPICAL)

NOT TO SCALE

DRAFT FINAL DESIGN SUBMITTAL
NOT FOR CONSTRUCTION

ANCHOR ENVIRONMENTAL, L.L.C.

AVISTA Utilities

JOHN R. VERDUIN — STATE OF WASHINGTON — 27870 — REGISTERED PROFESSIONAL ENGINEER — EXPIRES 02/16/07

REVISIONS				
REV	DATE	BY	APP'D	DESCRIPTION

DESIGNED BY: B. PATTERSON
DRAWN BY: C. DAVIDSON
CHECKED BY:
APPROVED BY: J. VERDUIN
SCALE: AS SHOWN
DATE: JUNE 2006

FINAL DRAFT DESIGN
UPRIVER DAM PCB SITE PROJECT

DEPOSIT 1
CAPPING PLAN CROSS SECTIONS

B3

SHEET NO. 6 OF 12

Jun 01, 2006 10:48am hlevasseu K:\Jobs\050306-Upriver\05030601\100% Final Draft\05030601-15_100.dwg SHEET B3