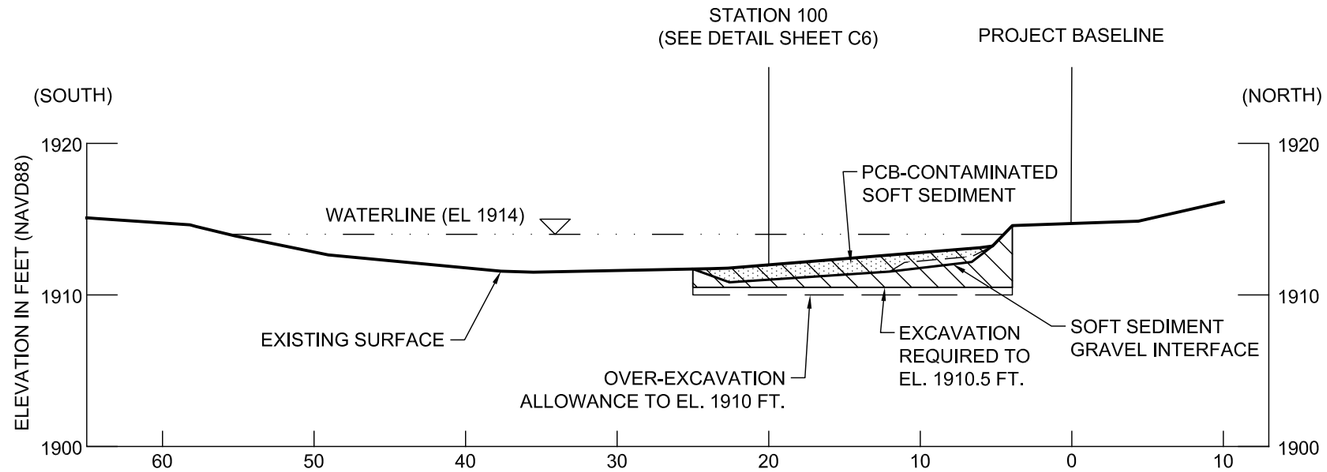

STATION 1+00
DEPOSIT 2A

MATERIAL TO BE EXCAVATED
REQUIRED EXCAVATION LINE
ALLOWABLE OVER-EXCAVATION LINE
PCB-CONTAMINATED SOFT SEDIMENT
SOFT SEDIMENT GRAVEL INTERFACE

0 10
SCALE IN FEET

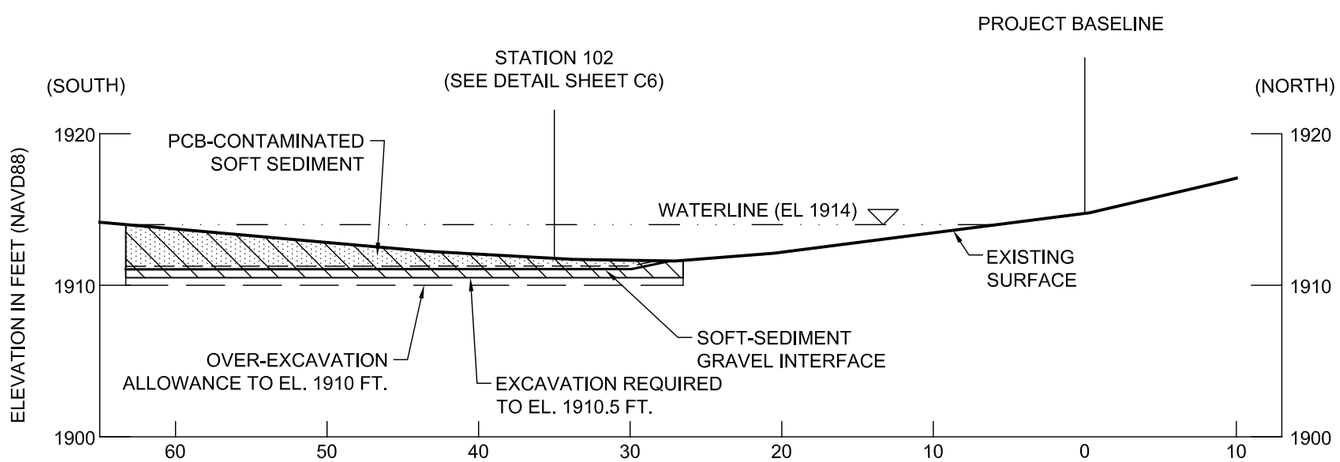

STATION 1+50
DEPOSIT 2A

DRAFT FINAL DESIGN SUBMITTAL
NOT FOR CONSTRUCTION

ANCHOR ENVIRONMENTAL, L.L.C.

AVISTA Utilities

JOHN R. VERDUIN STATE OF WASHINGTON 27870 REGISTERED PROFESSIONAL ENGINEER
EXPIRES 02/16/07

REVISIONS				
REV	DATE	BY	APP'D	DESCRIPTION

DESIGNED BY: B. PATTERSON
DRAWN BY: C. DAVIDSON
CHECKED BY:
APPROVED BY: J. VERDUIN
SCALE: AS SHOWN
DATE: JUNE 2006

FINAL DRAFT DESIGN
UPRIVER DAM PCB SITE PROJECT

DEPOSIT 2
CROSS SECTIONS

C3

SHEET NO. 9 OF 12

Jun 01, 2006 11:41am hlevasseu K:\Jobs\050306-Upriver\05030601\100% Final Draft\05030601-29_100.dwg SHEET C3