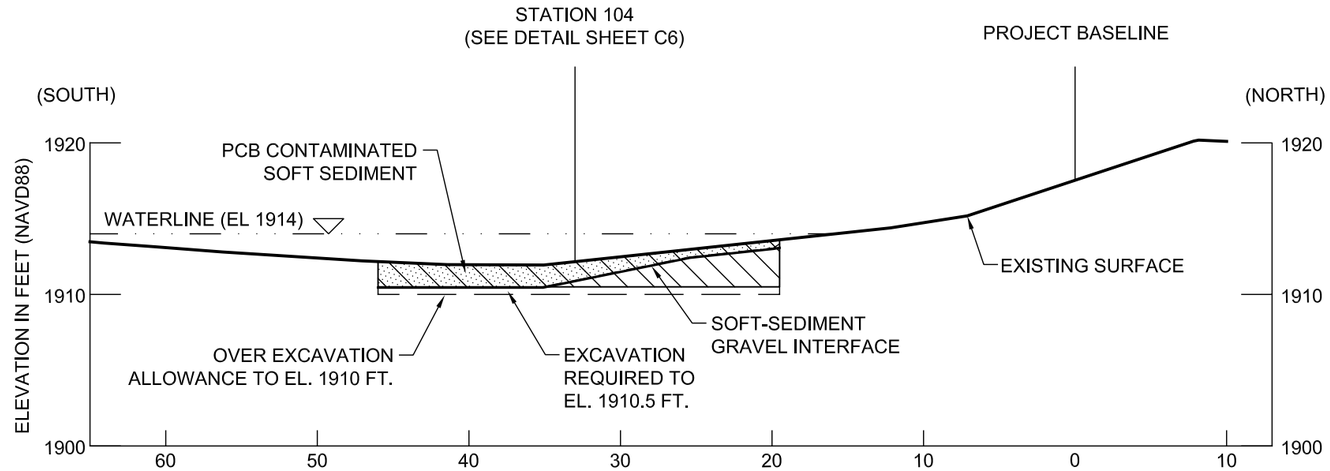

STATION 2+50
DEPOSIT 2A

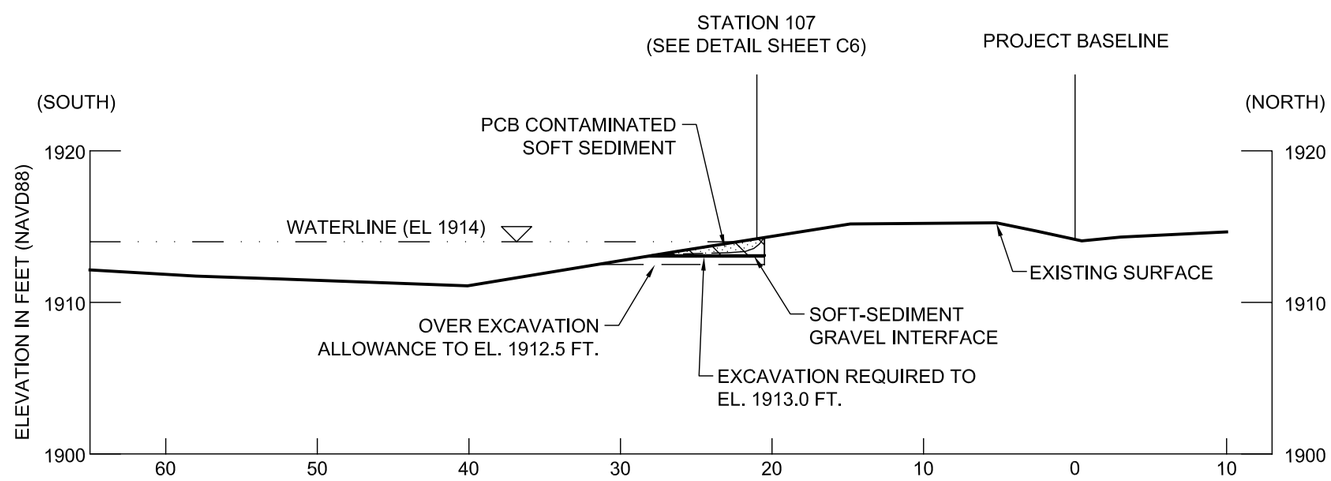

STATION 5+50
DEPOSIT 2B

MATERIAL TO BE EXCAVATED
REQUIRED EXCAVATION LINE
ALLOWABLE OVER EXCAVATION LINE
PCB CONTAMINATED SOFT SEDIMENT
SOFT-SEDIMENT GRAVEL INTERFACE

0 10
SCALE IN FEET

DRAFT FINAL DESIGN SUBMITTAL
NOT FOR CONSTRUCTION

ANCHOR ENVIRONMENTAL, L.L.C.

AVISTA Utilities

JOHN R. VERDUIN
STATE OF WASHINGTON
27870
REGISTERED PROFESSIONAL ENGINEER
EXPIRES 02/16/07

REVISIONS				
REV	DATE	BY	APP'D	DESCRIPTION

DESIGNED BY: B. PATTERSON
DRAWN BY: C. DAVIDSON
CHECKED BY:
APPROVED BY: J. VERDUIN
SCALE: AS SHOWN
DATE: JUNE 2006

FINAL DRAFT DESIGN
UPRIVER DAM PCB SITE PROJECT

DEPOSIT 2
CROSS SECTIONS

C4

SHEET NO. 10 OF 12

Jun 01, 2006 12:01pm hlevasseur K:\Jobs\050306-Upriver\05030601\100% Final Draft\05030601-29_100.dwg SHEET C4