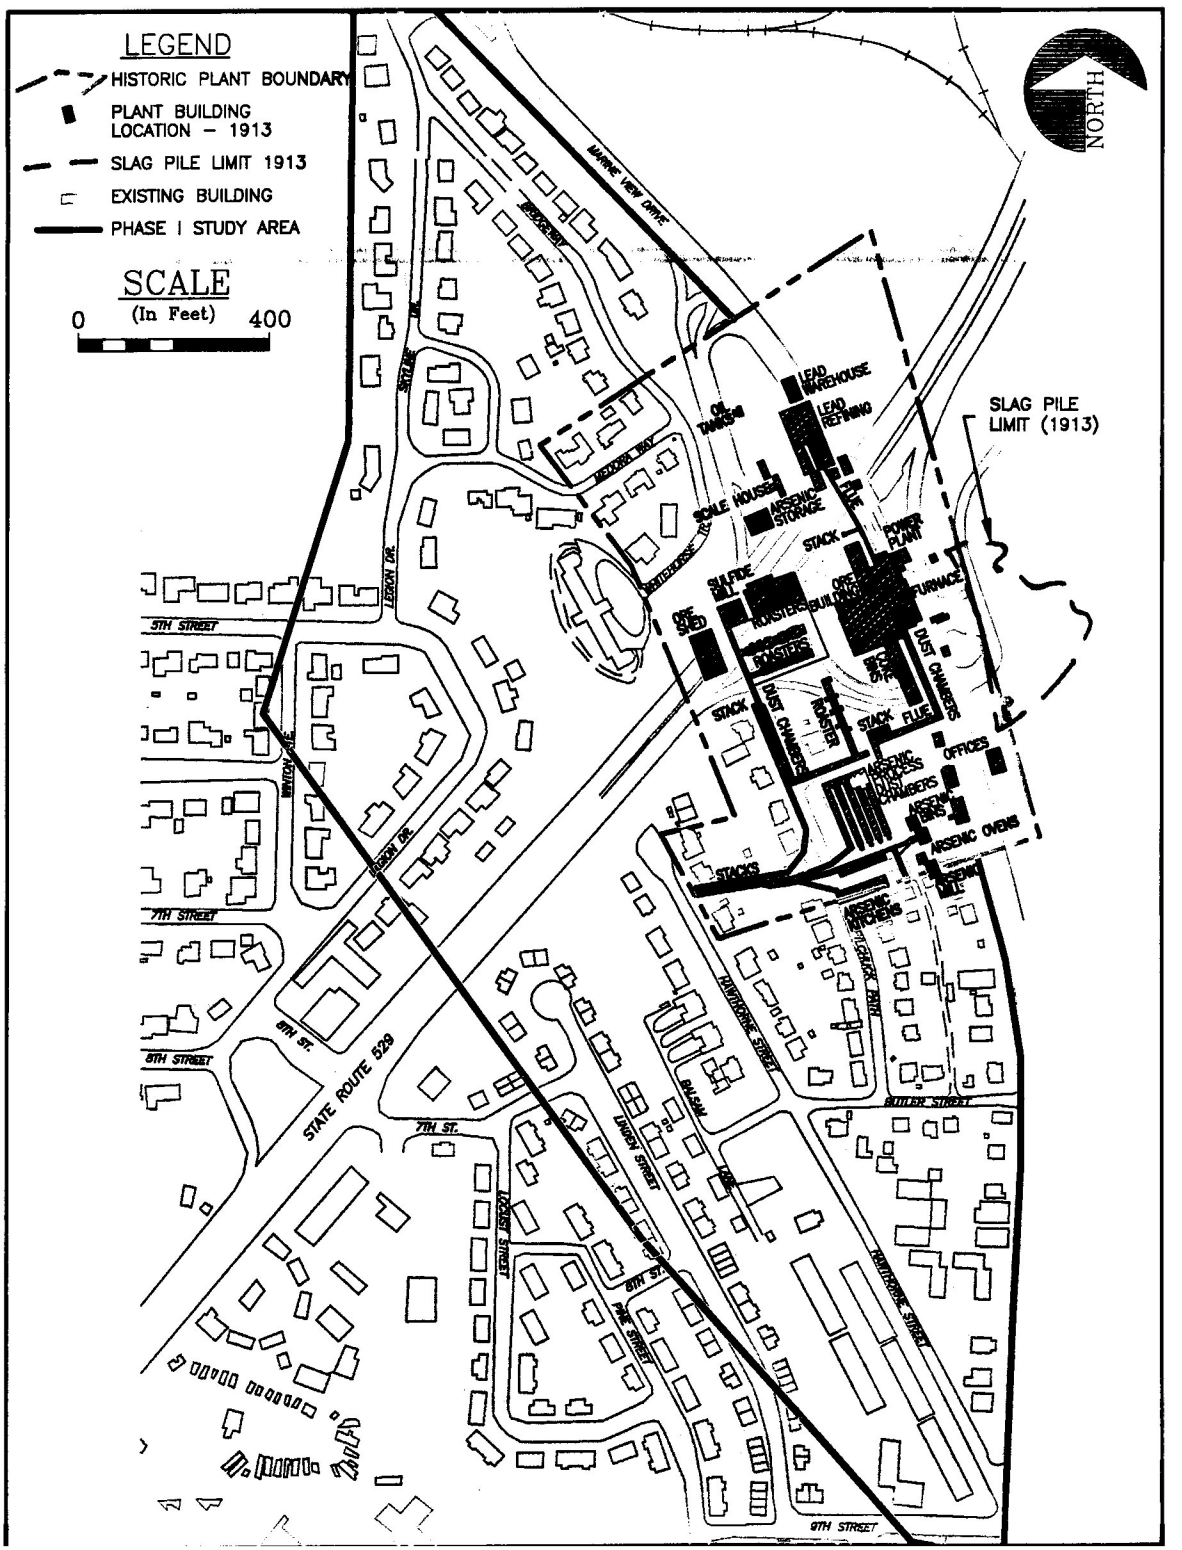

Figure 2-1: Former Smelter Layout.