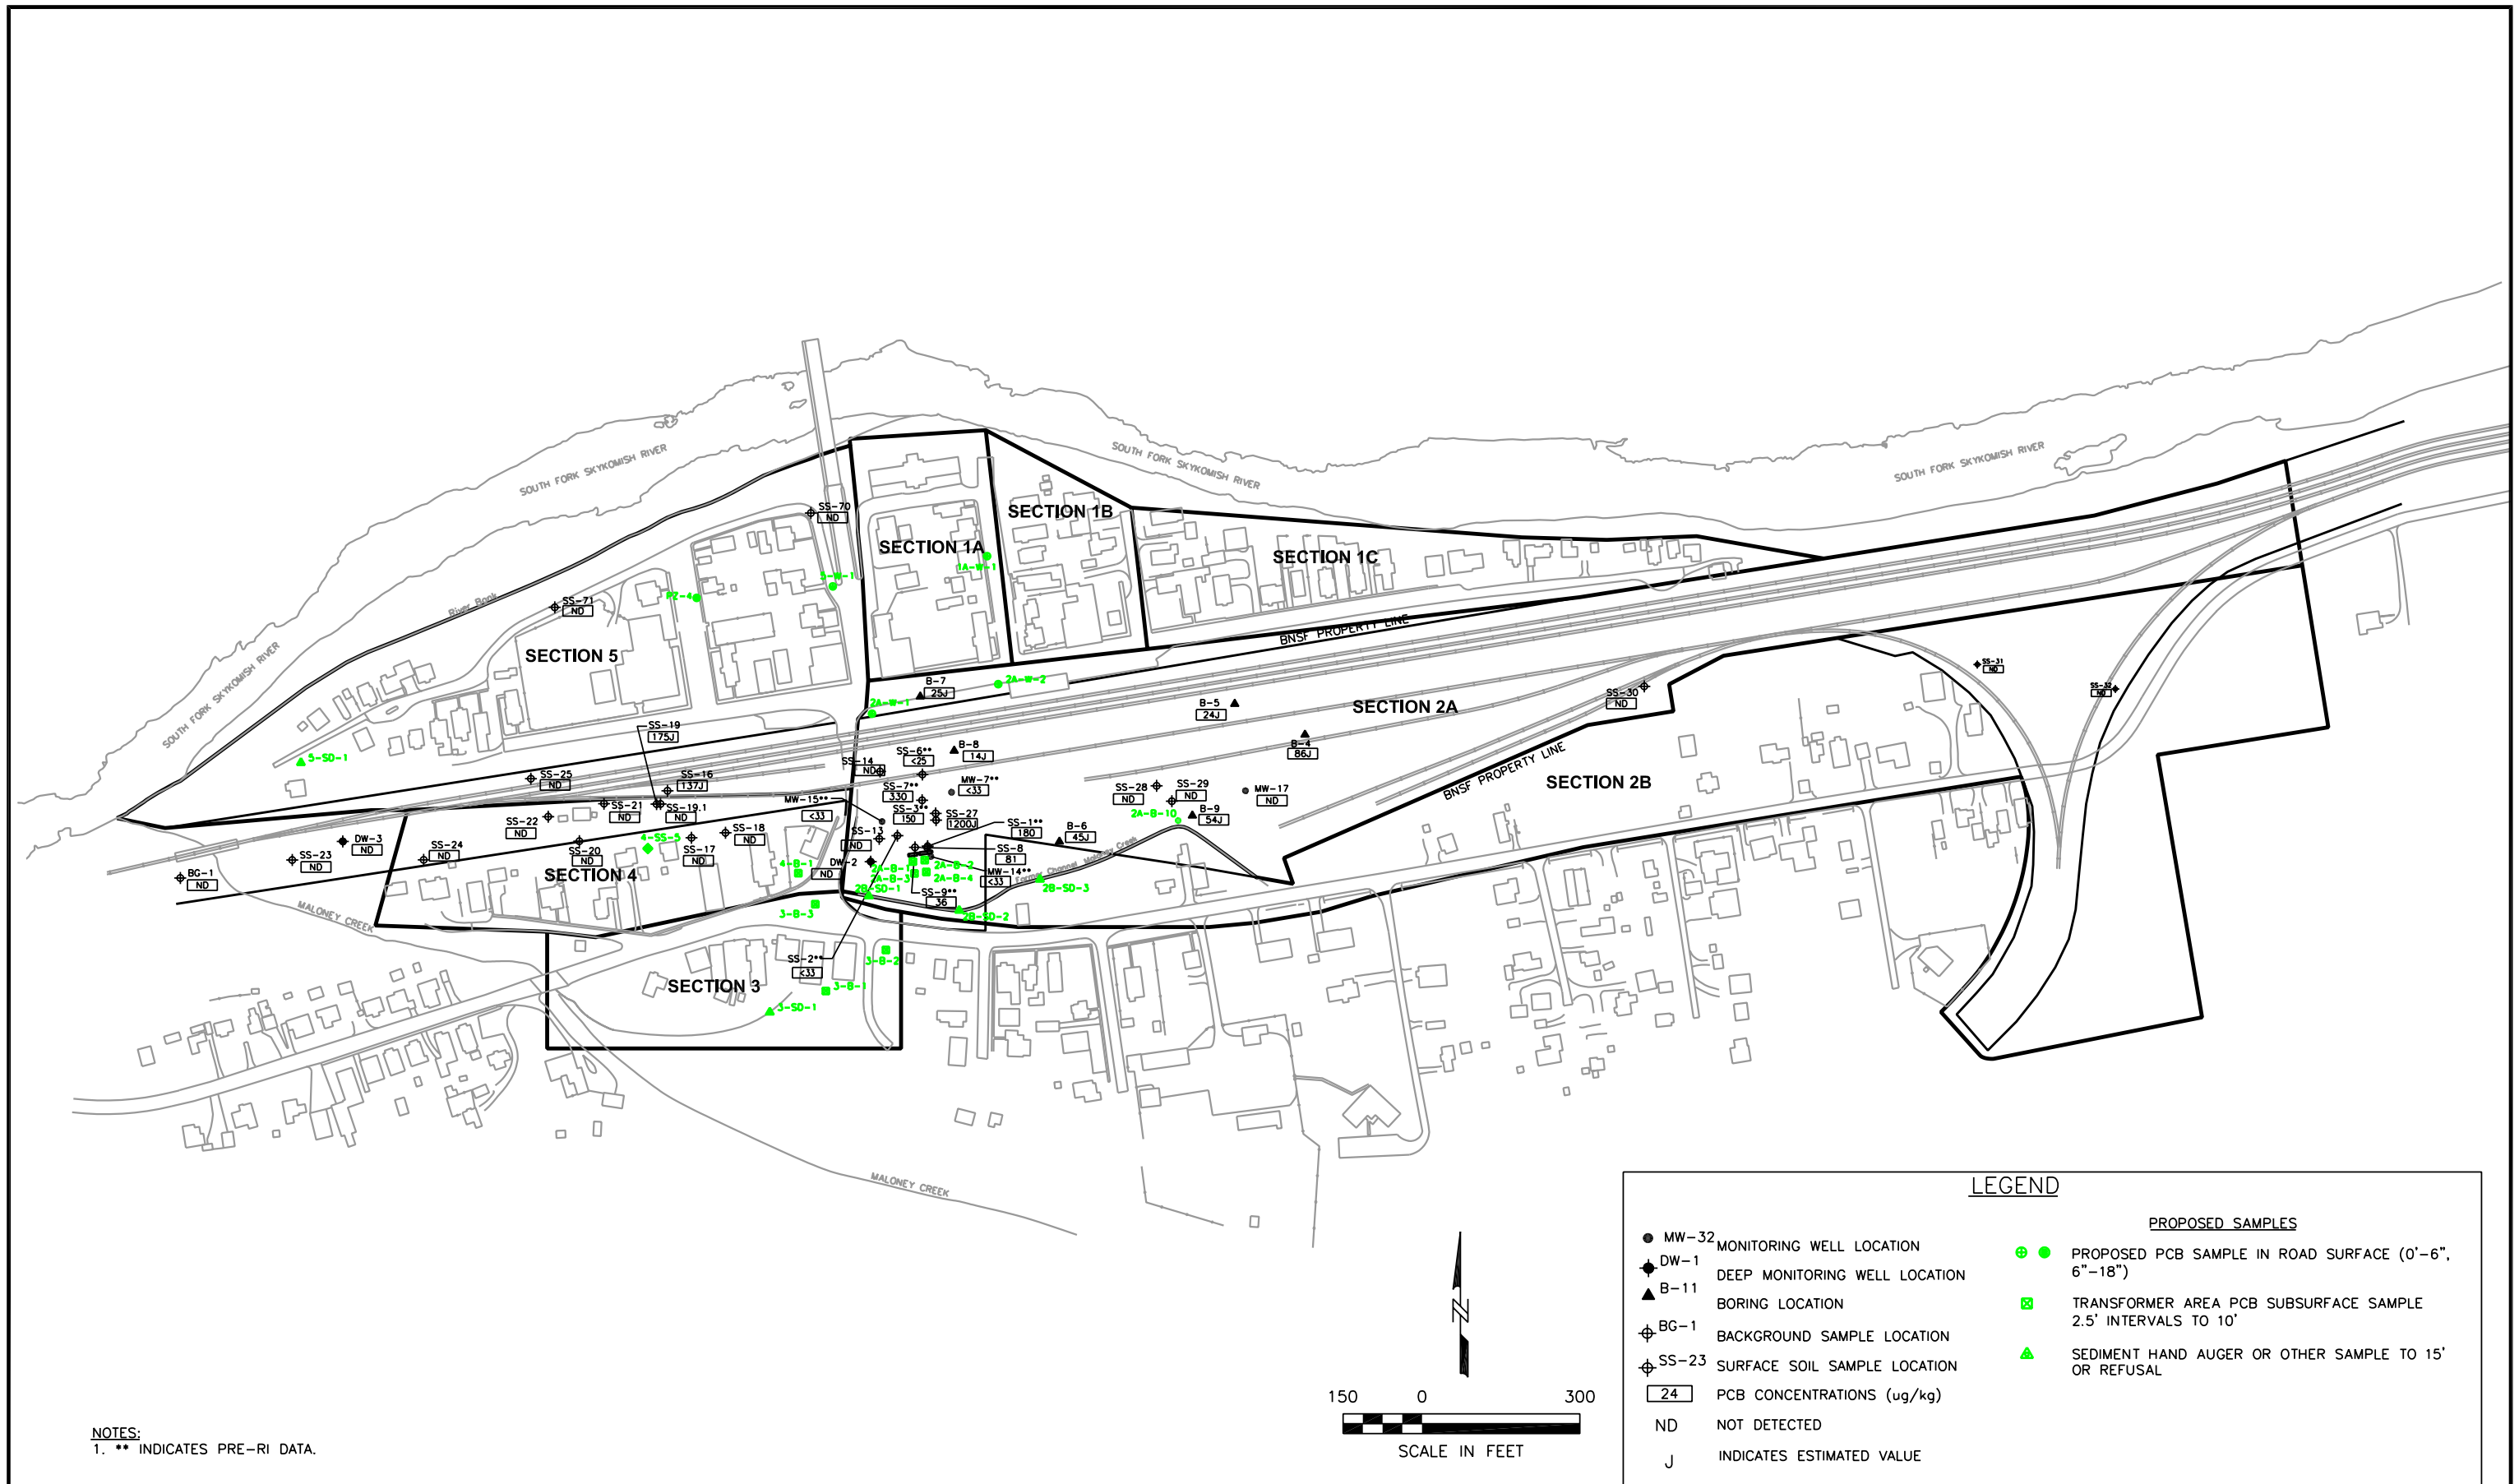

LEGEND

MW-32	MONITORING WELL LOCATION
DW-1	DEEP MONITORING WELL LOCATION
B-11	BORING LOCATION
BG-1	BACKGROUND SAMPLE LOCATION
SS-23	SURFACE SOIL SAMPLE LOCATION
24	PCB CONCENTRATIONS (ug/kg)
ND	NOT DETECTED
J	INDICATES ESTIMATED VALUE

PROPOSED SAMPLES

⊕ ●	PROPOSED PCB SAMPLE IN ROAD SURFACE (0'-6", 6"-18")
⊠	TRANSFORMER AREA PCB SUBSURFACE SAMPLE 2.5' INTERVALS TO 10'
◬	SEDIMENT HAND AUGER OR OTHER SAMPLE TO 15' OR REFUSAL

N

150 0 300

SCALE IN FEET

NOTES:
1. ** INDICATES PRE-RI DATA.

RETEC

Burlington Northern Santa Fe Railway

SUPPLEMENTAL RI/FS WORKPLAN
BNSF SKYKOMISH, WASHINGTON
BN050-04018-435

PCB CONCENTRATIONS SURFACE SOIL SAMPLES (mg/kg) AND PROPOSED SAMPLES

DATE: 11/12/01	DRWN: S.E./UKN	FILE: 4018s241	LAYOUT: ANSI_BI-LJ	**FIGURE 3-4**