DRAWINGS

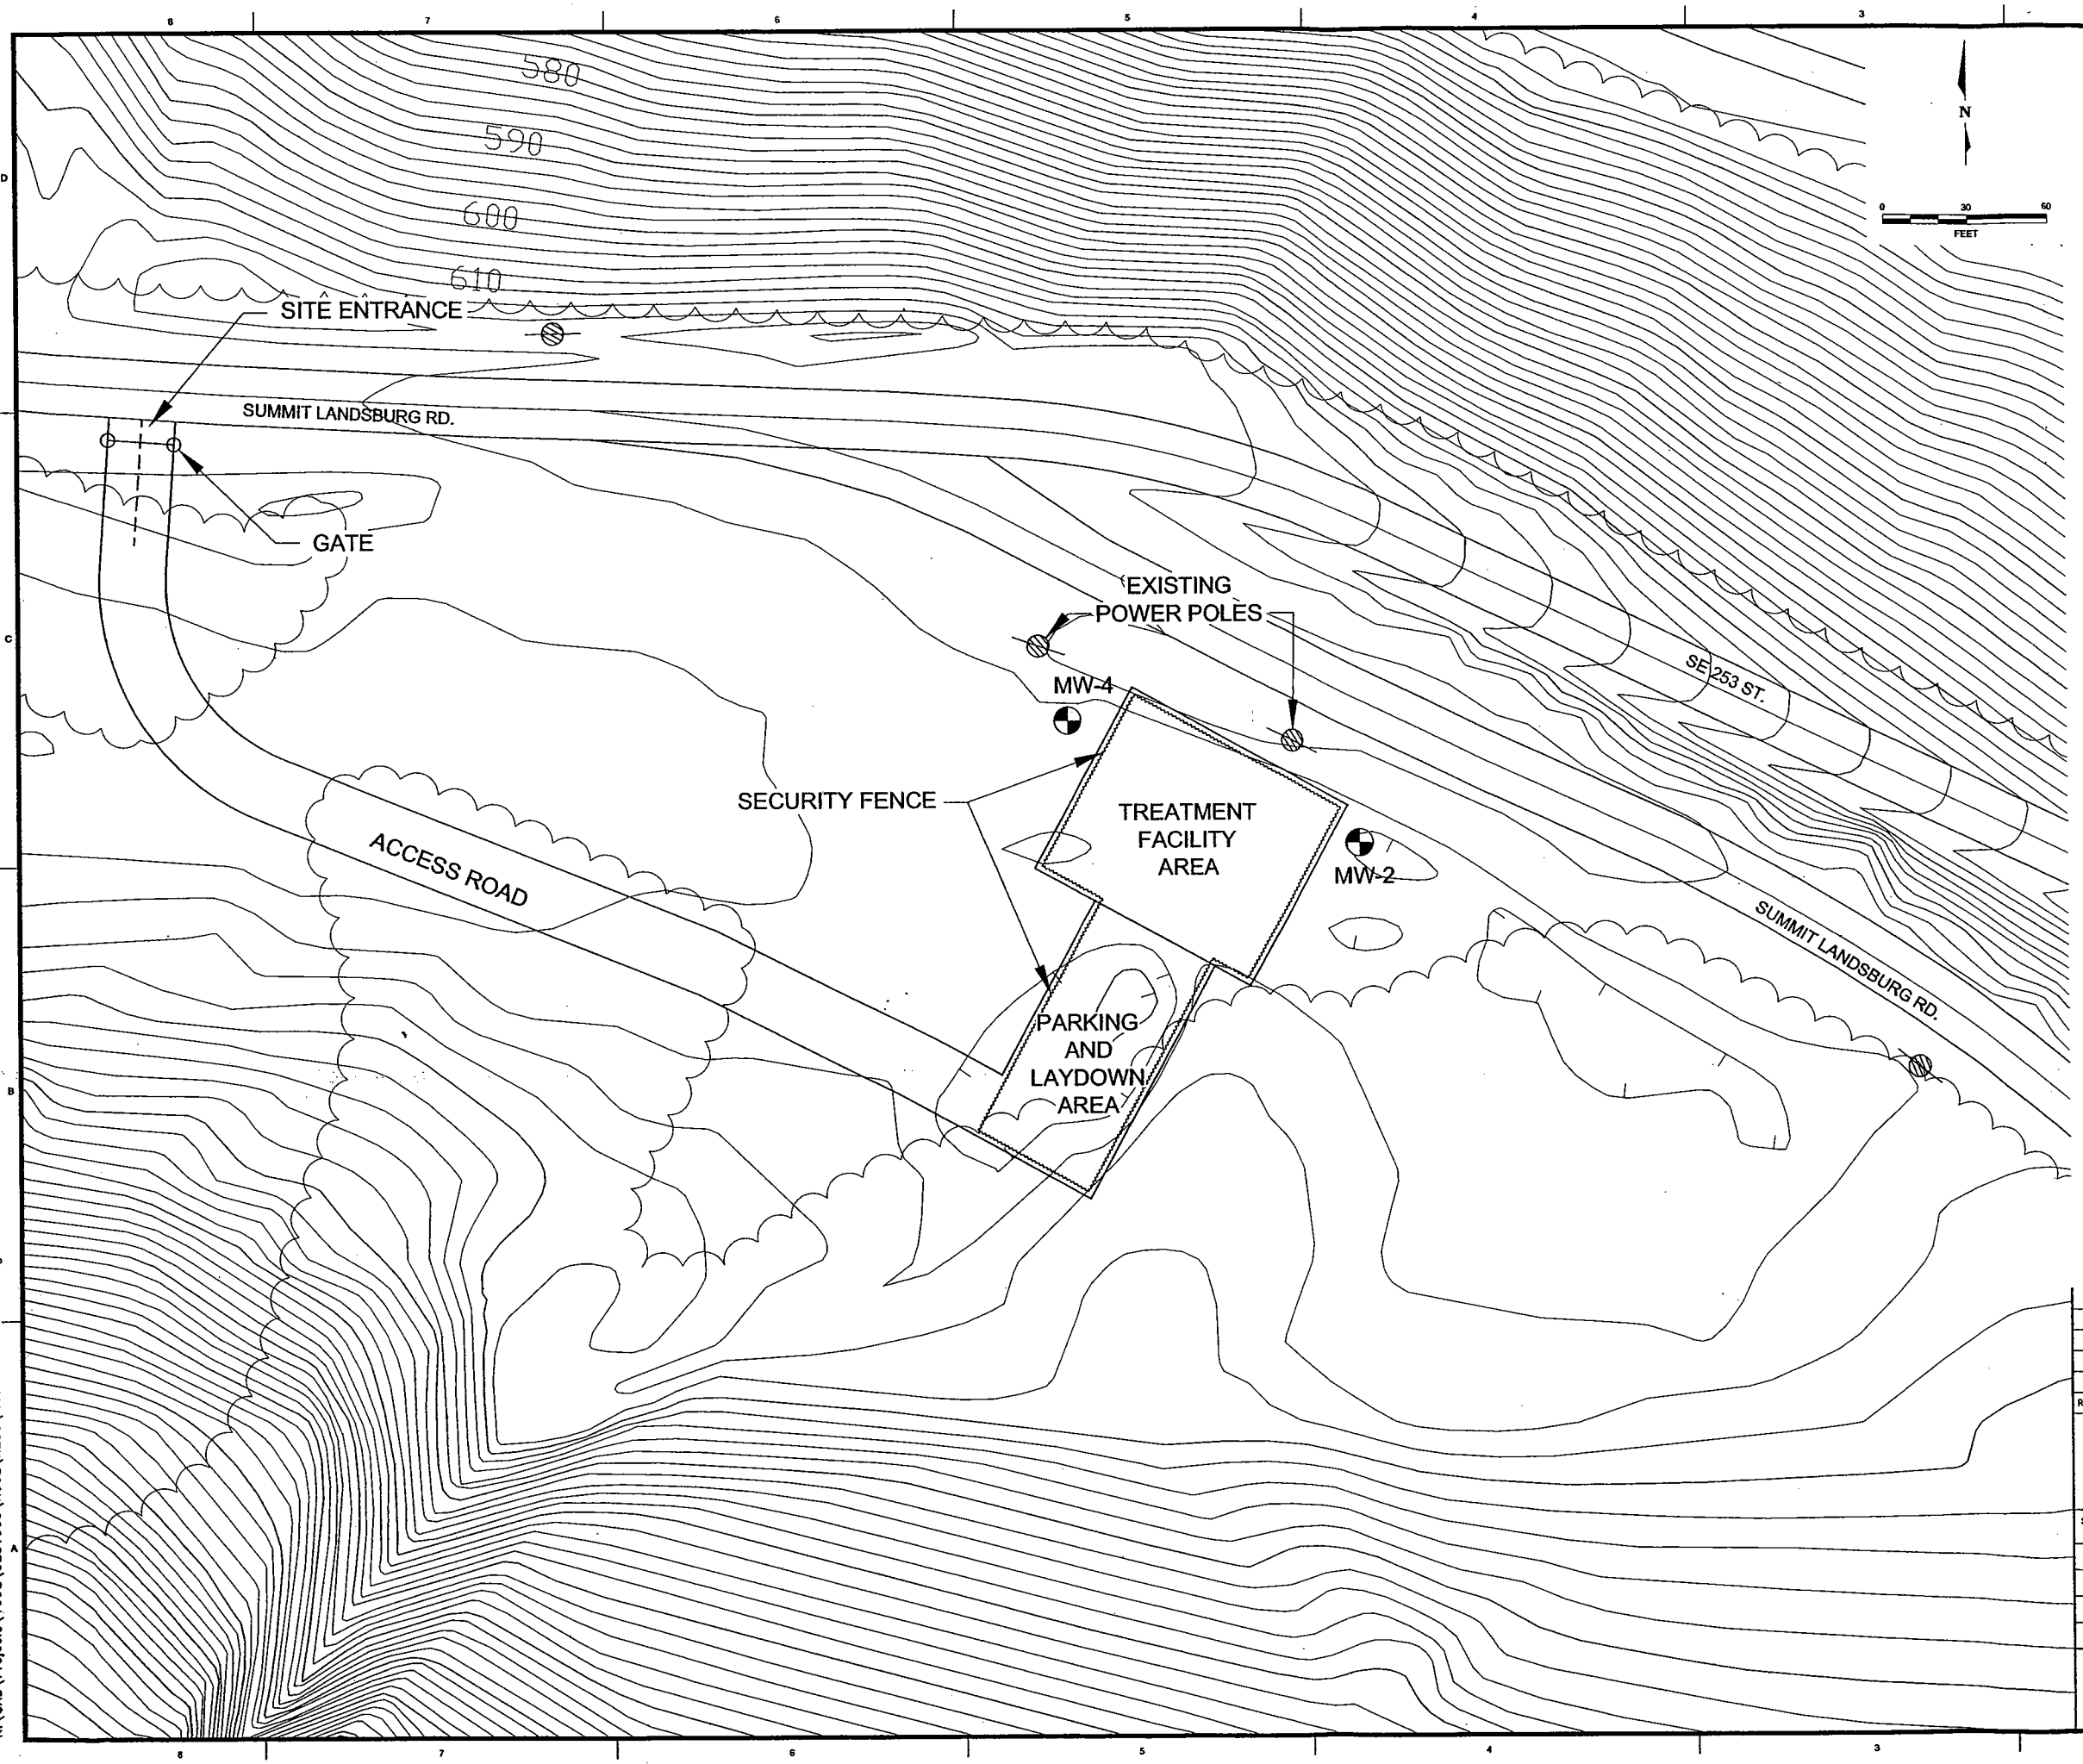

REV.	DATE	DESCRIPTION	DR BY	CHK BY

Golder Associates

SCALE: AS SHOWN		PROJECT NO.: 923-1000-002	PHASE NO.: R290
DES BY	FSS	-	PROJECT: LANDSBURG MINE - GW TREATMENT SYSTEM
DR BY	FSS	-	SHEET TITLE: COMMON FACILITIES LAYOUT
CHK BY	-	-	
RVW BY	DJM	-	

SHEET: x OF x

DRAWING NO.	REV.
1	A

N:\CAD\Projects\1992\9231000\X002\R290\Alternatives Rev 1.dwg Tab: Common 8-30-04

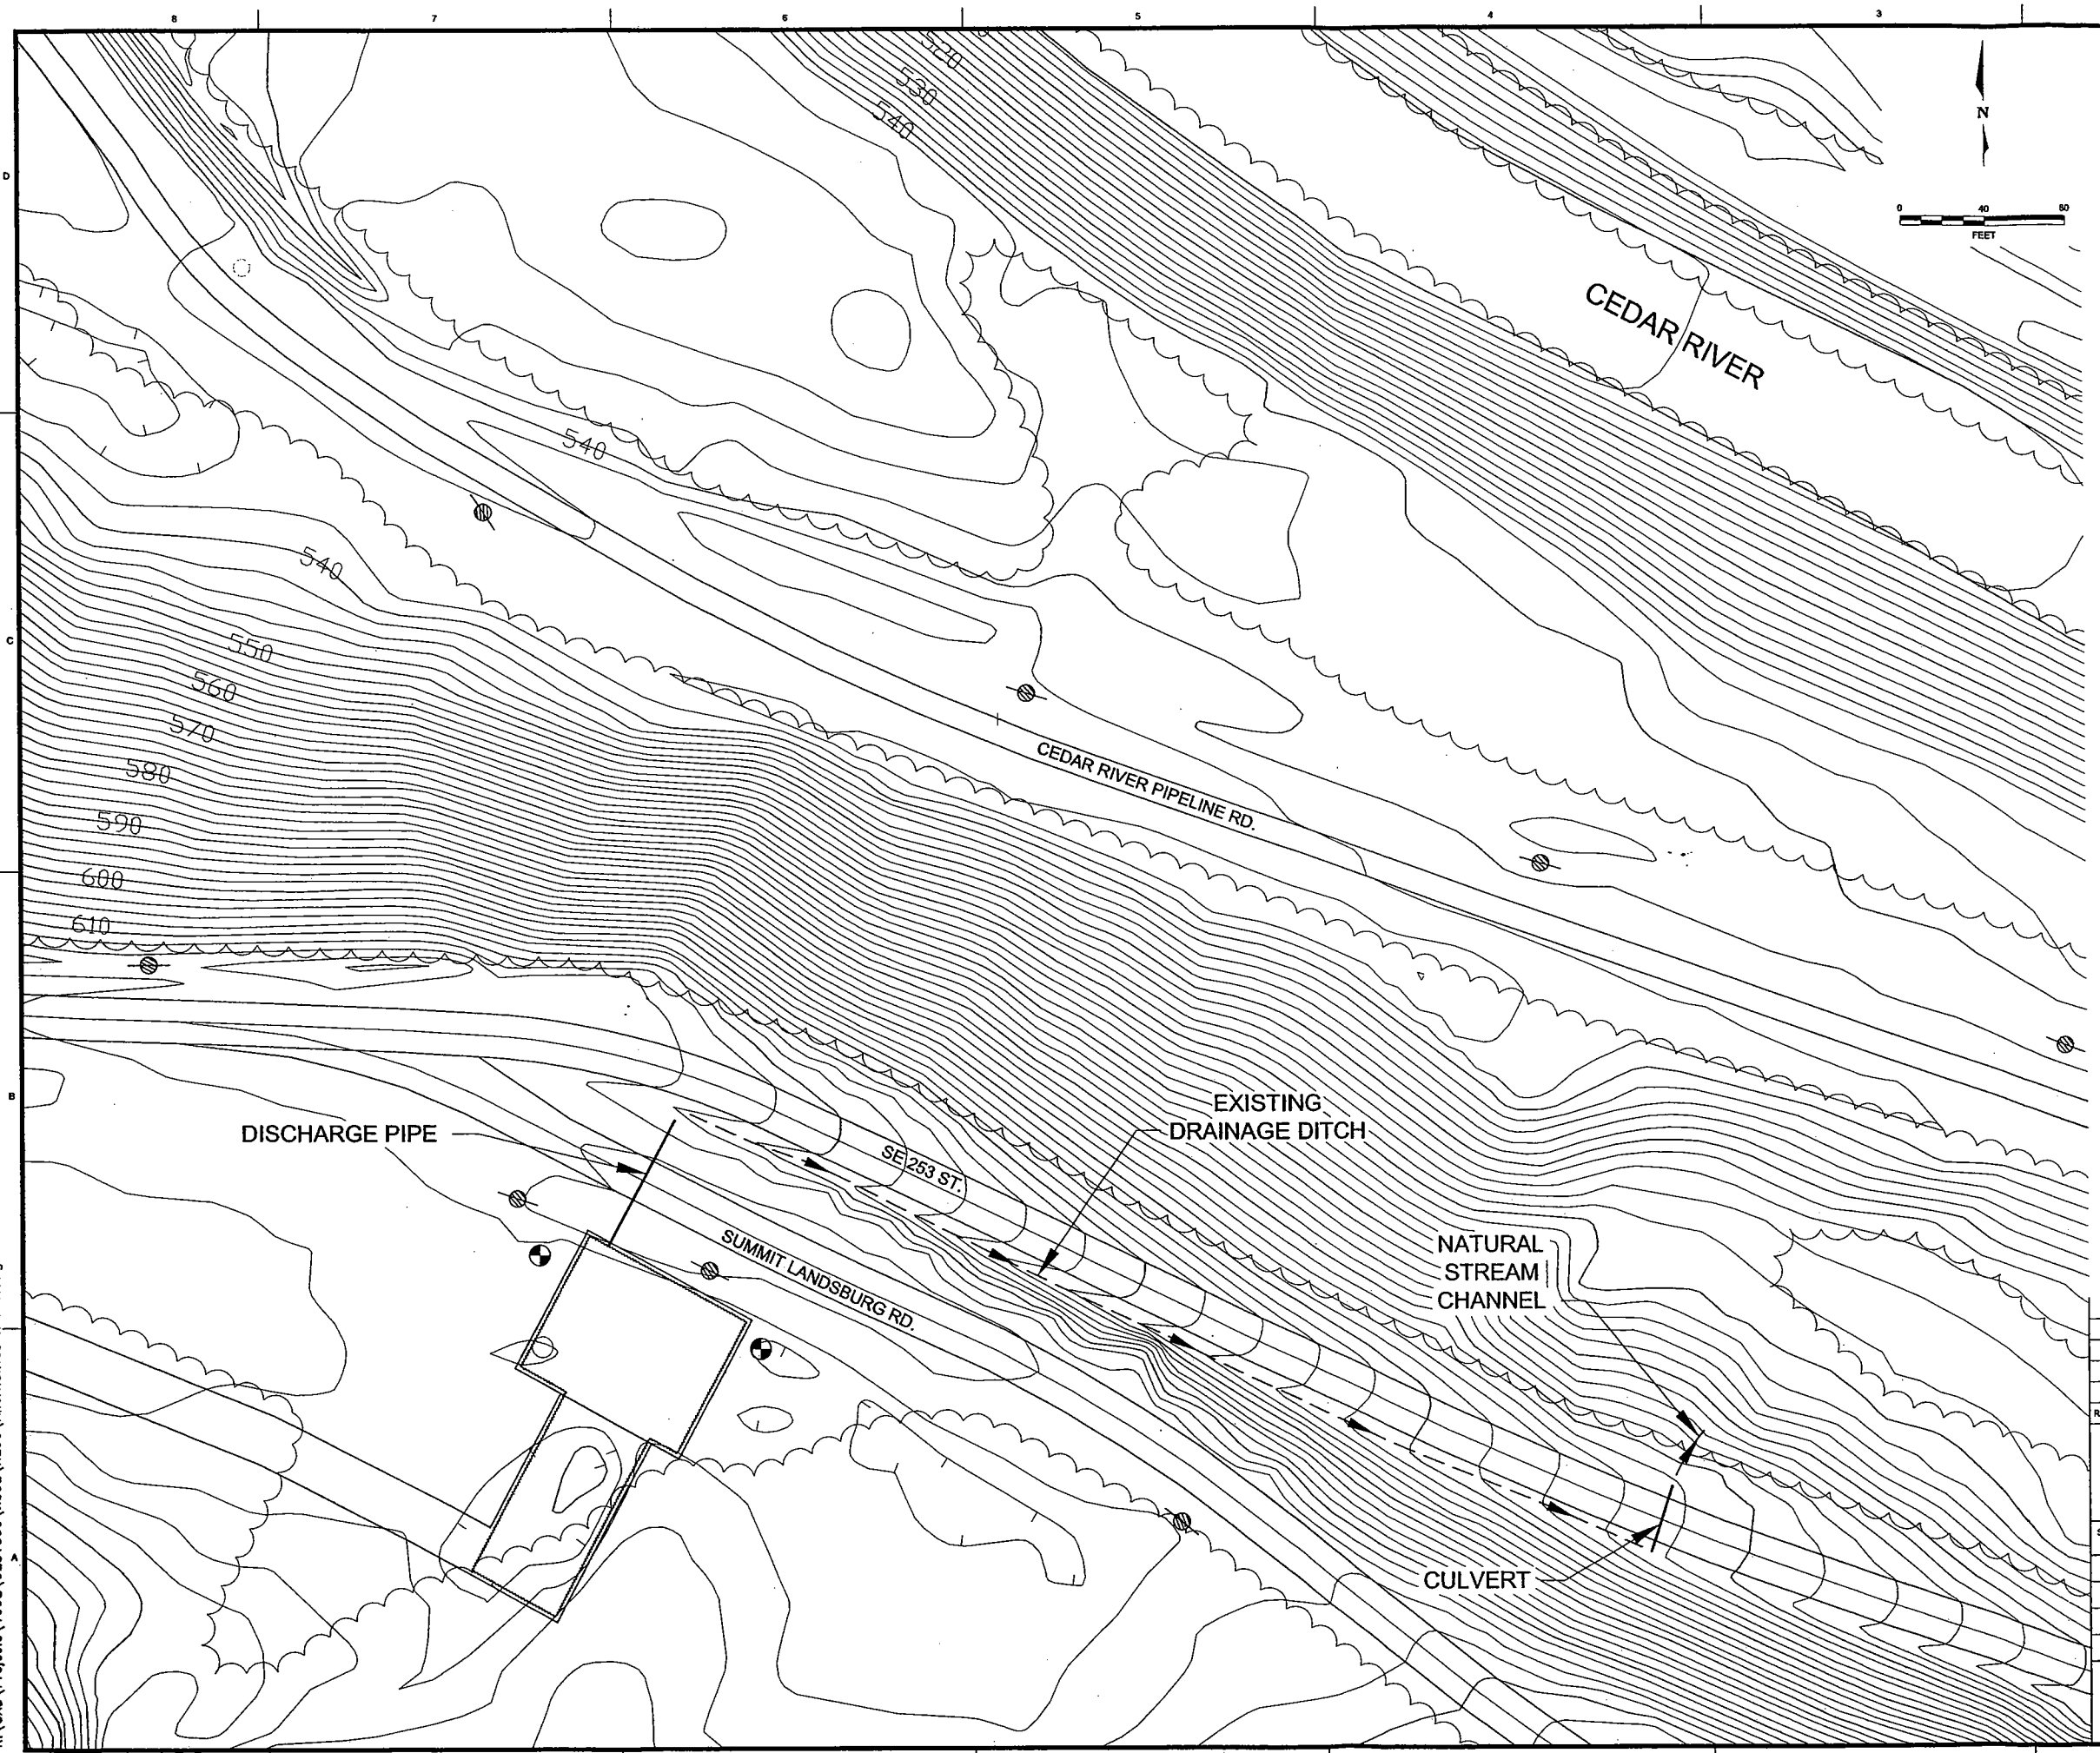

REV.	DATE	DESCRIPTION	DR BY	CHK BY

Golder Associates

SCALE: AS SHOWN	PROJECT NO.: 923-1000-002	PHASE NO.: R290
DES BY FSS -	PROJECT: LANDSBURG MINE - GW TREATMENT SYSTEM	
DR BY FSS -	SHEET TITLE: CEDAR RIVER DISCHARGE ALTERNATIVE	
CHK BY - -		
RVW BY DJM -		
	SHEET: x OF x	
	DRAWING NO. 2	REV. B

K:\CAD\Projects\1992\923\1000\X002\R290\Alternatives Rev 1.dwg Tab: Cedar R 9-20-04

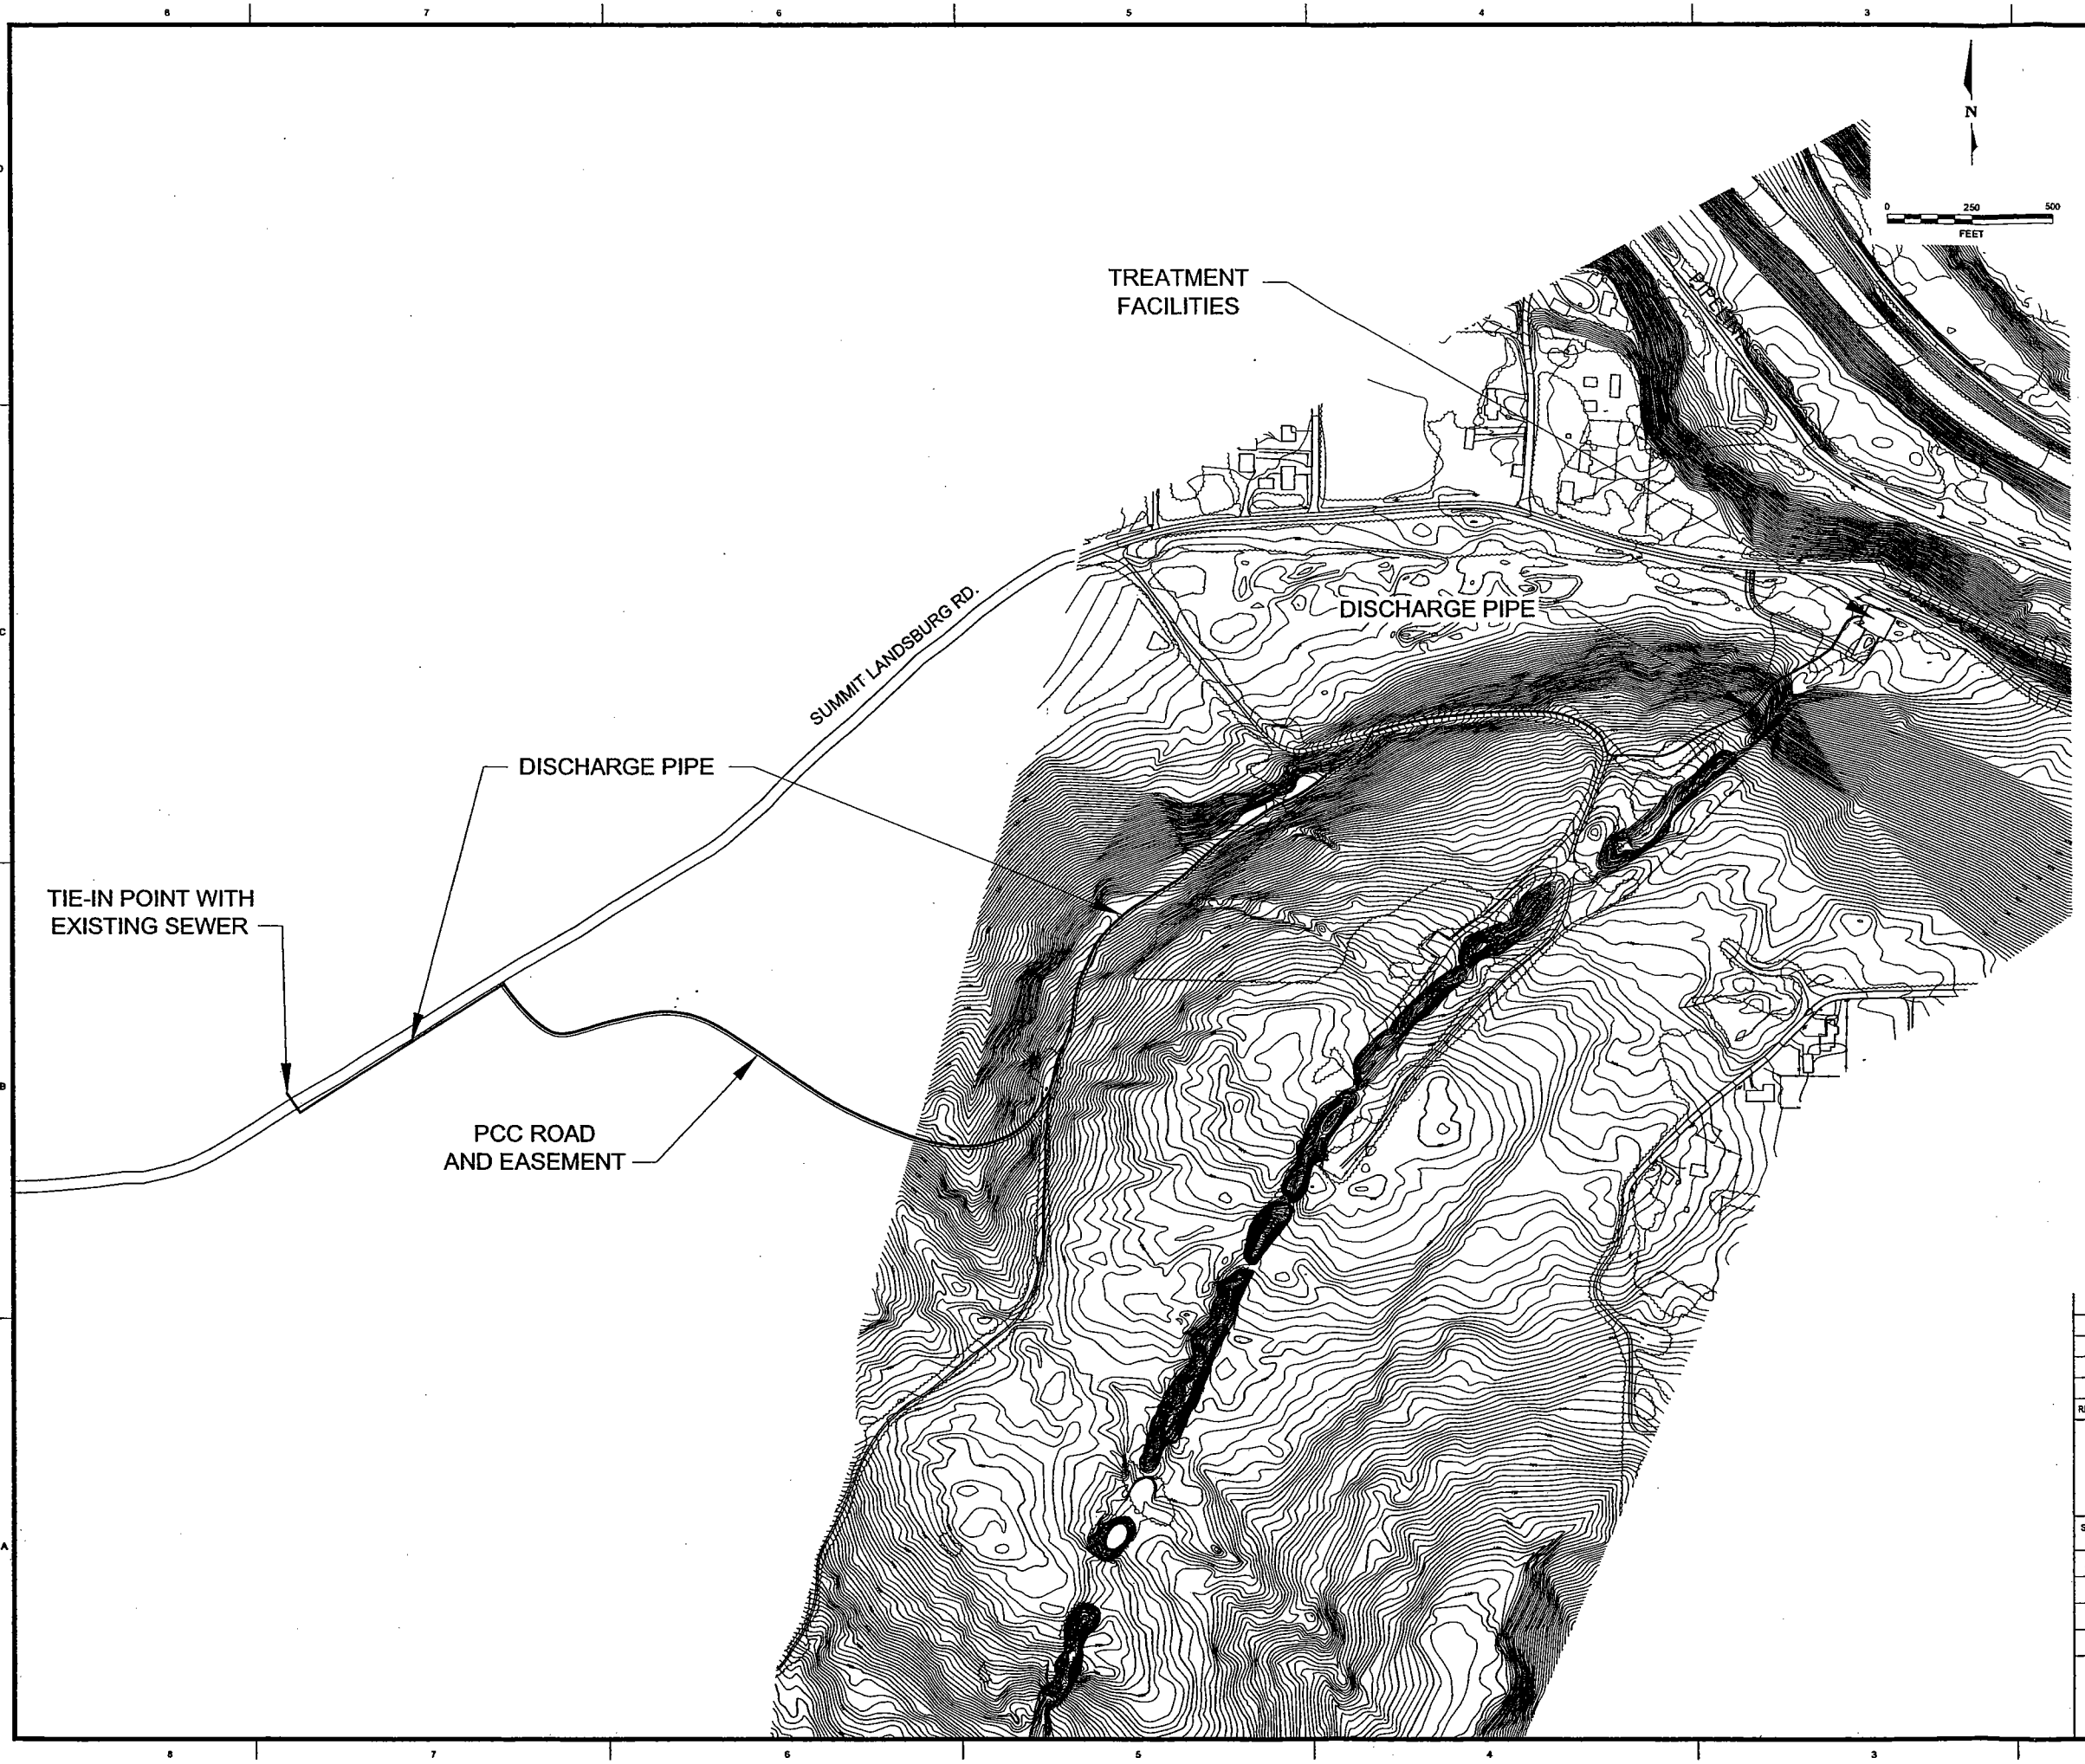

REV.	DATE	DESCRIPTION	DR BY	CHK BY

Golder Associates

SCALE: AS SHOWN	PROJECT NO.: 923-1000-002	PHASE NO.: R290
DES BY: FSS	PROJECT: LANDSBURG MINE - GW TREATMENT SYSTEM	
DR BY: FSS	SHEET TITLE: DISCHARGE TO SEWER ALTERNATIVE	
CHK BY: -		
RVW BY: DJM		
	SHEET: x OF x	
	DRAWING NO. 3	REV. B

"K:\CAD\Projects\1992\9231000\X002\R290\Alternatives Rev 1.dwg Tab: Sewer 9-20-04"

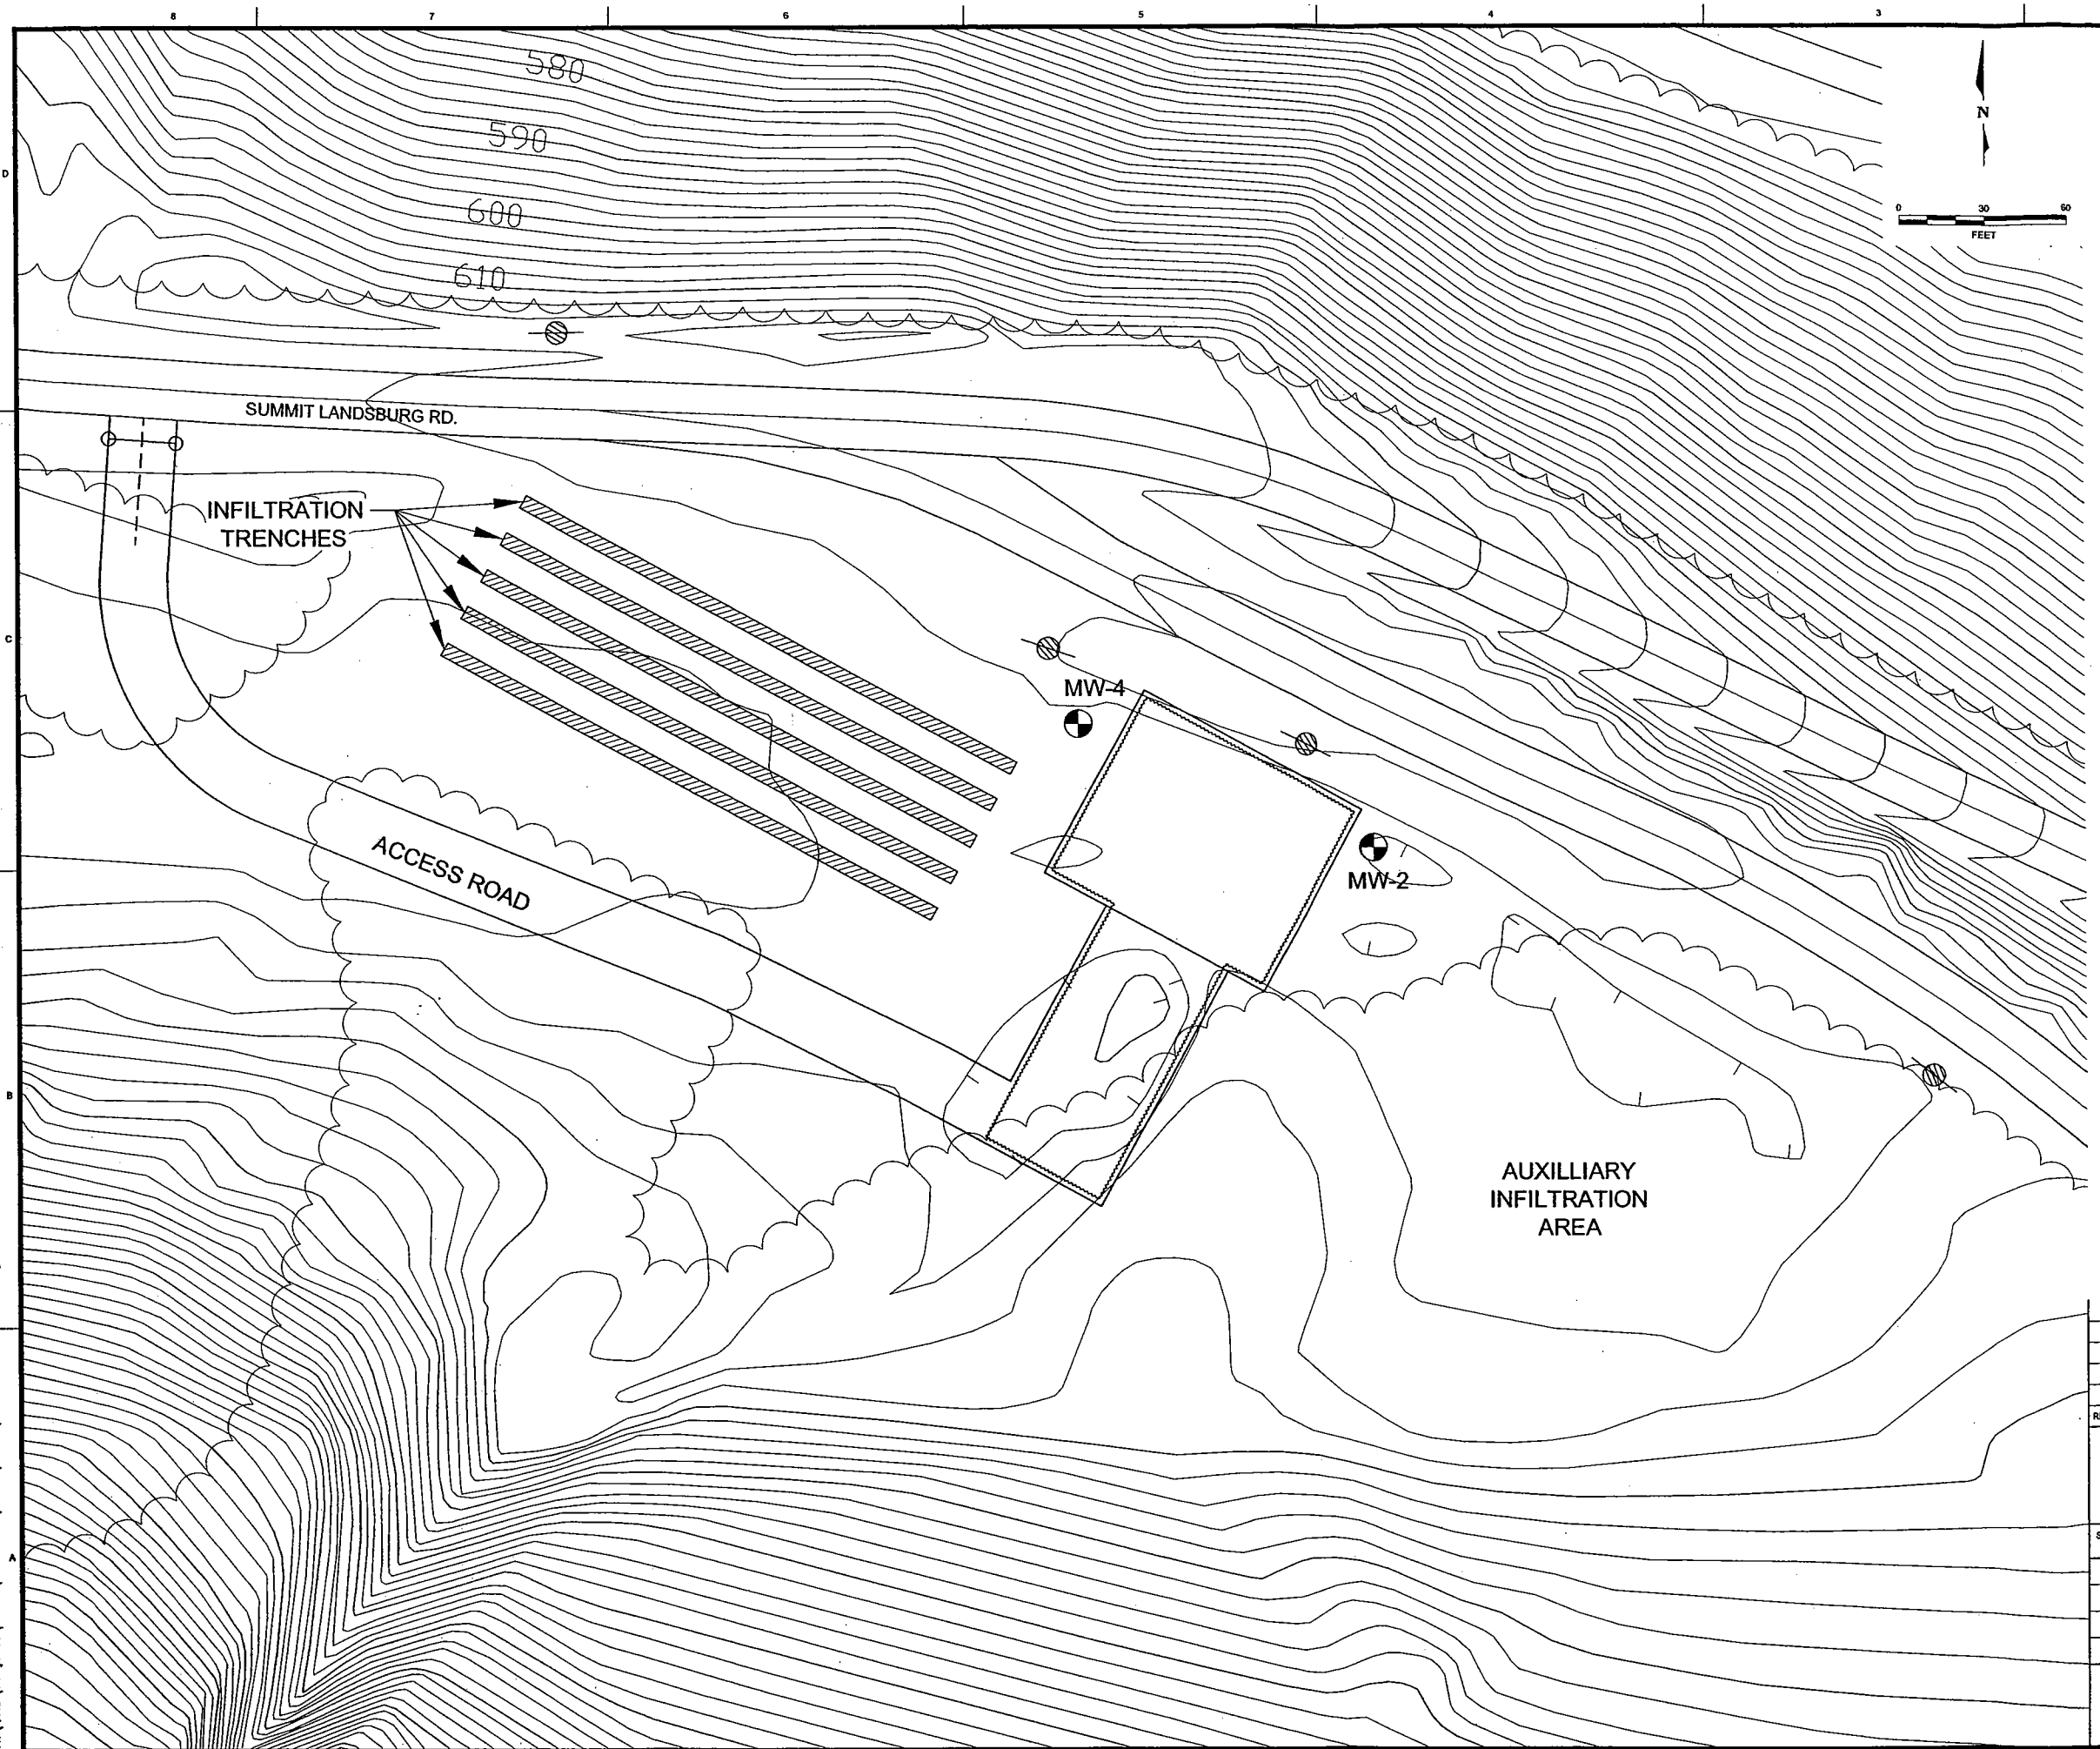

REV.	DATE	DESCRIPTION	DR.BY	CHK BY

Golder Associates

SCALE: AS SHOWN		
DES BY	FSS	-
DR BY	FSS	-
CHK BY	-	-
RVW BY	DJM	-

PROJECT NO.: 923-1000-002 PHASE NO.: R290

PROJECT: LANDSBURG MINE - GW TREATMENT SYSTEM

SHEET TITLE: INFILTRATION ALTERNATIVE

SHEET: x OF x

DRAWING NO.	REV.
4	A

K:\CAD\Projects\1992\923\1000\X002\R290\Alternatives Rev 1.dwg Tab: Infiltration 8-31-04

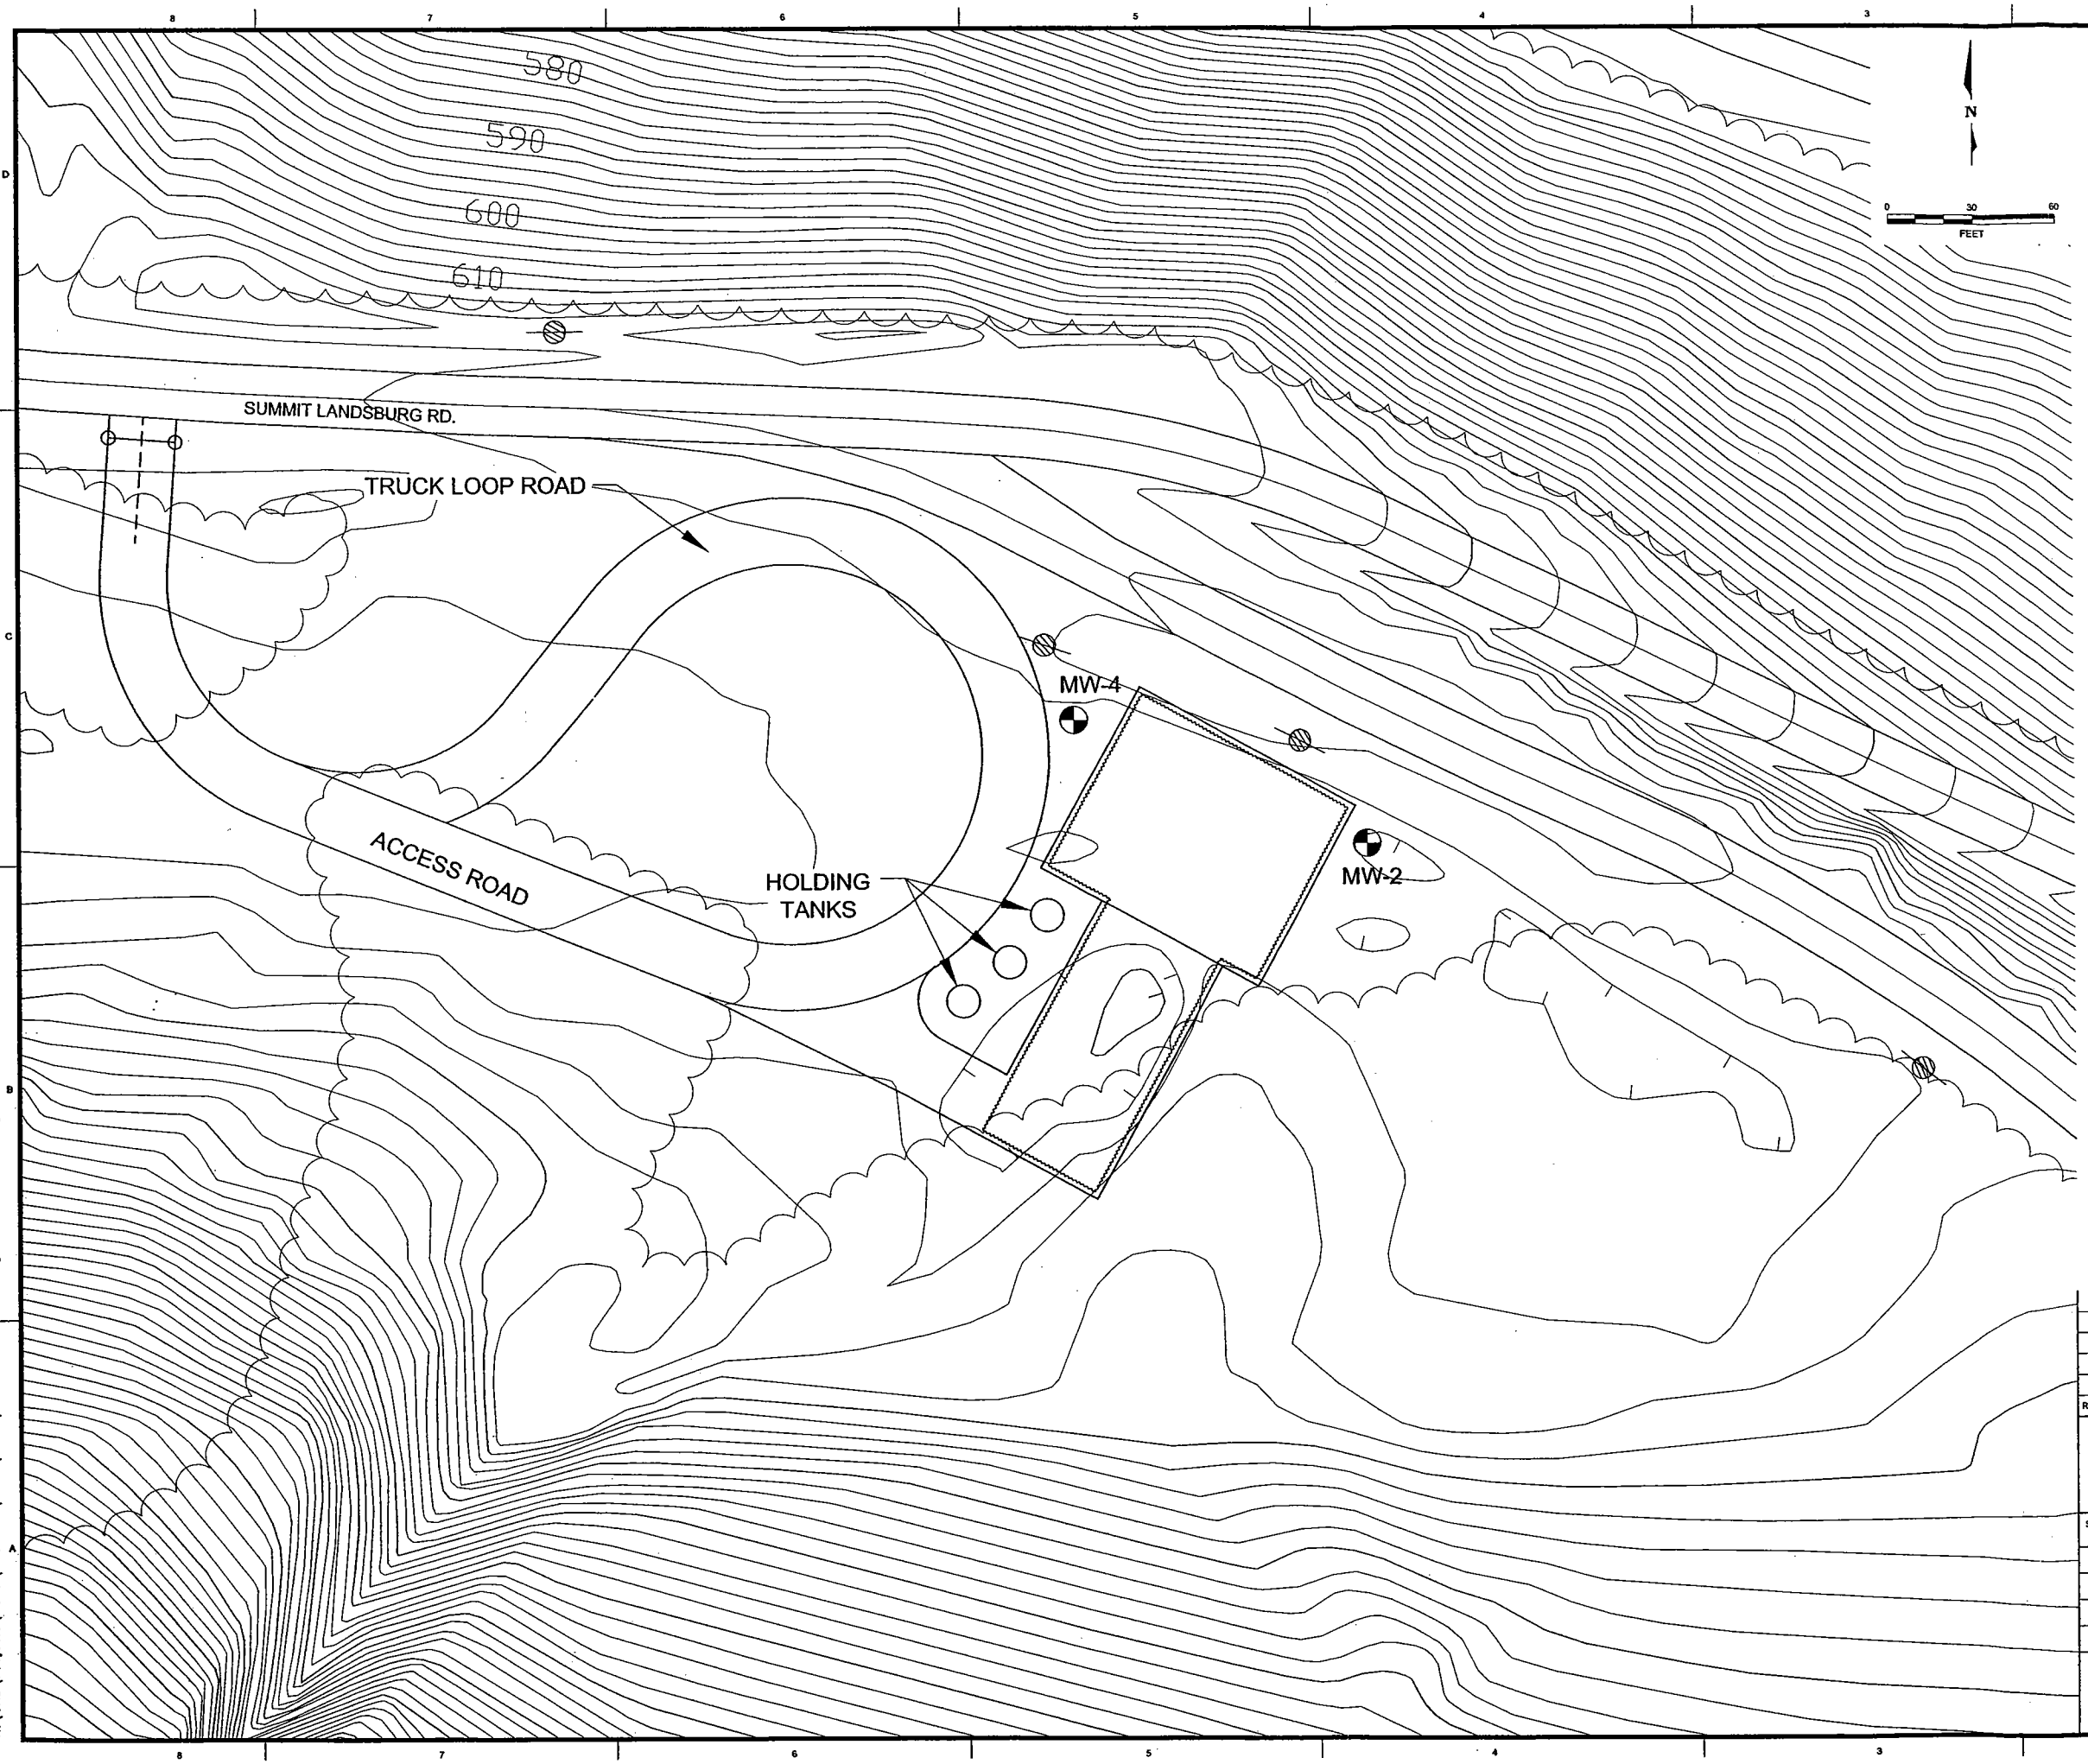

REV.	DATE	DESCRIPTION	DR BY	CHK BY

Golder Associates

SCALE: AS SHOWN		PROJECT NO.: 923-1000-002	PHASE NO.: R290
DES BY	FSS	-	PROJECT: LANDSBURG MINE - GW TREATMENT SYSTEM
DR BY	FSS	-	SHEET TITLE:
CHK BY	-	-	TRUCKING ALTERNATIVE
RVW BY	DJM	-	

SHEET: x OF x	
DRAWING NO.	REV.
5	A

K:\CAD\Projects\1992\923-1000\X002\R290\Alternatives Rev 1.dwg Tab: Trucking 8-31-04