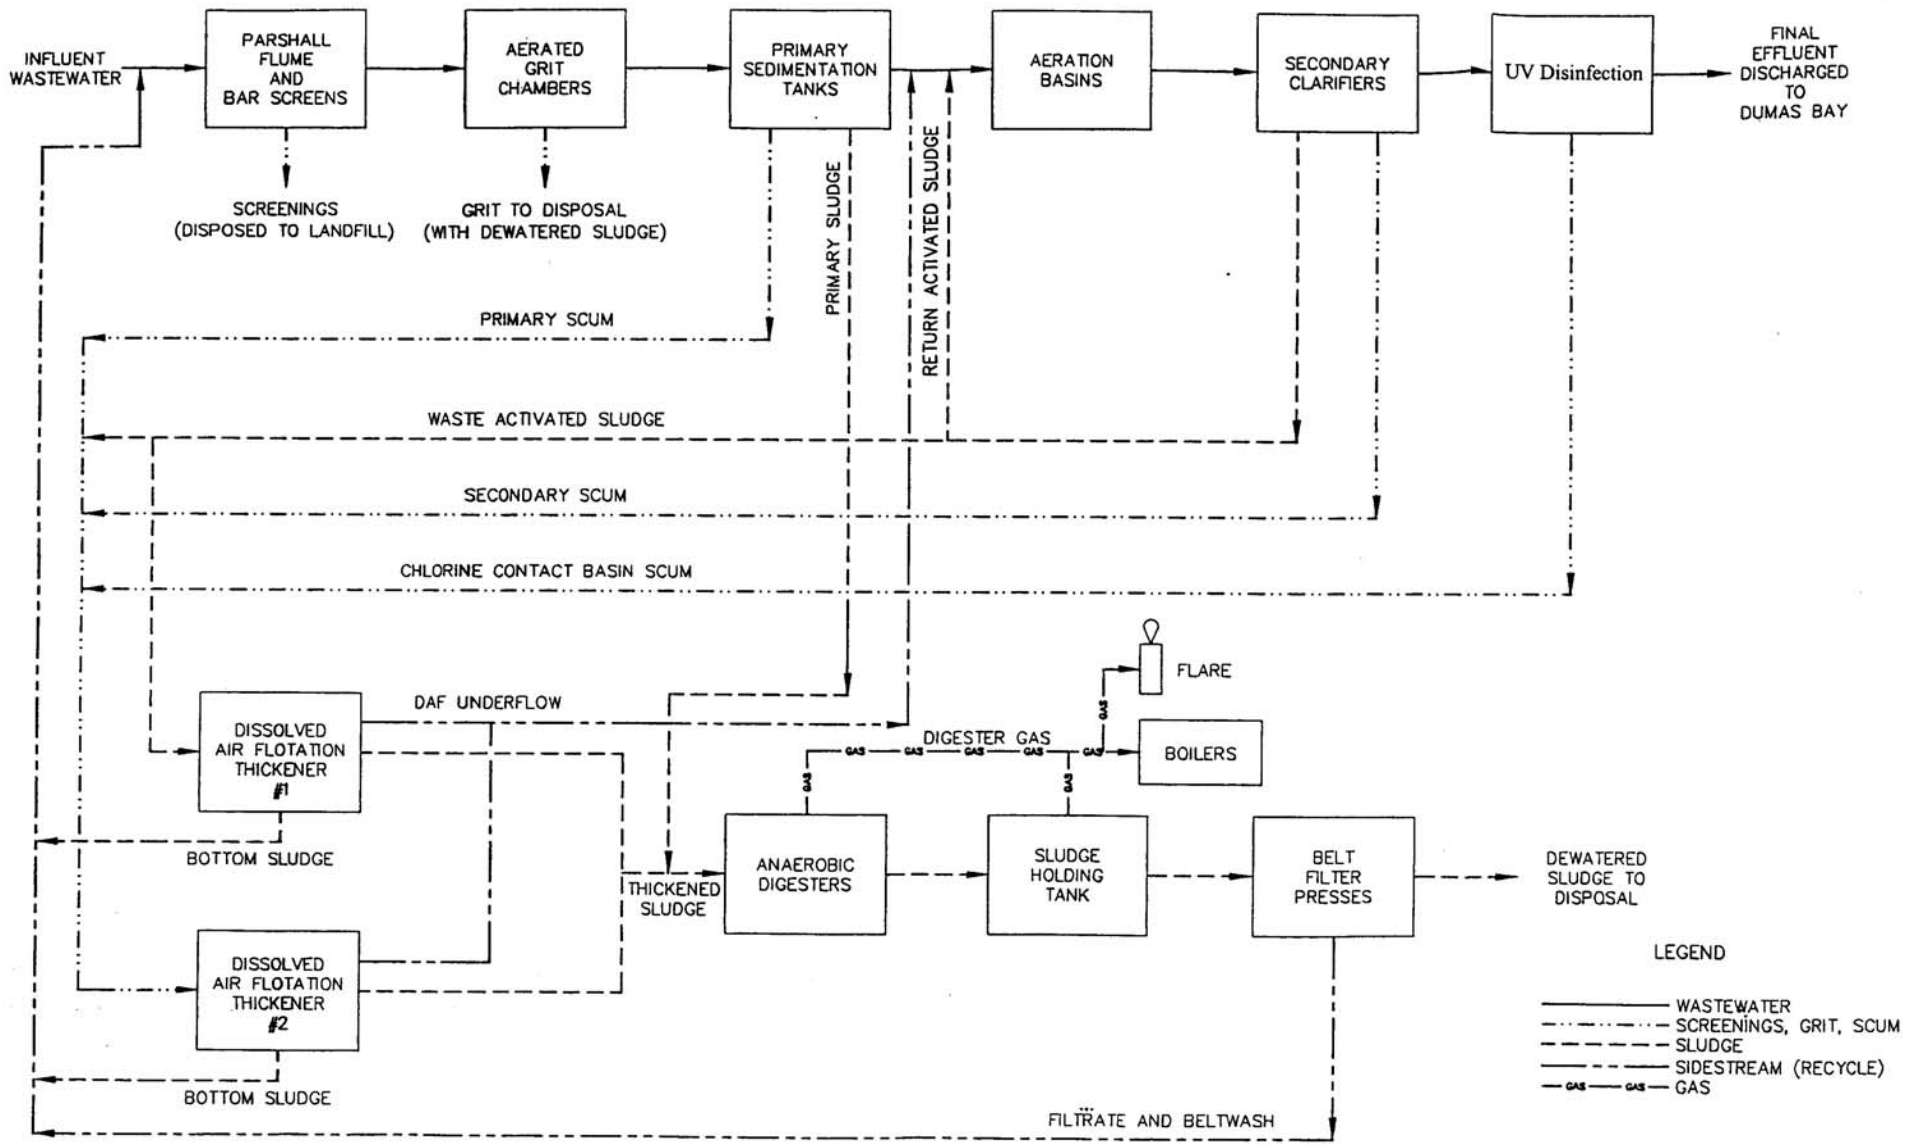

Appendix E. Lakota Process Schematic.