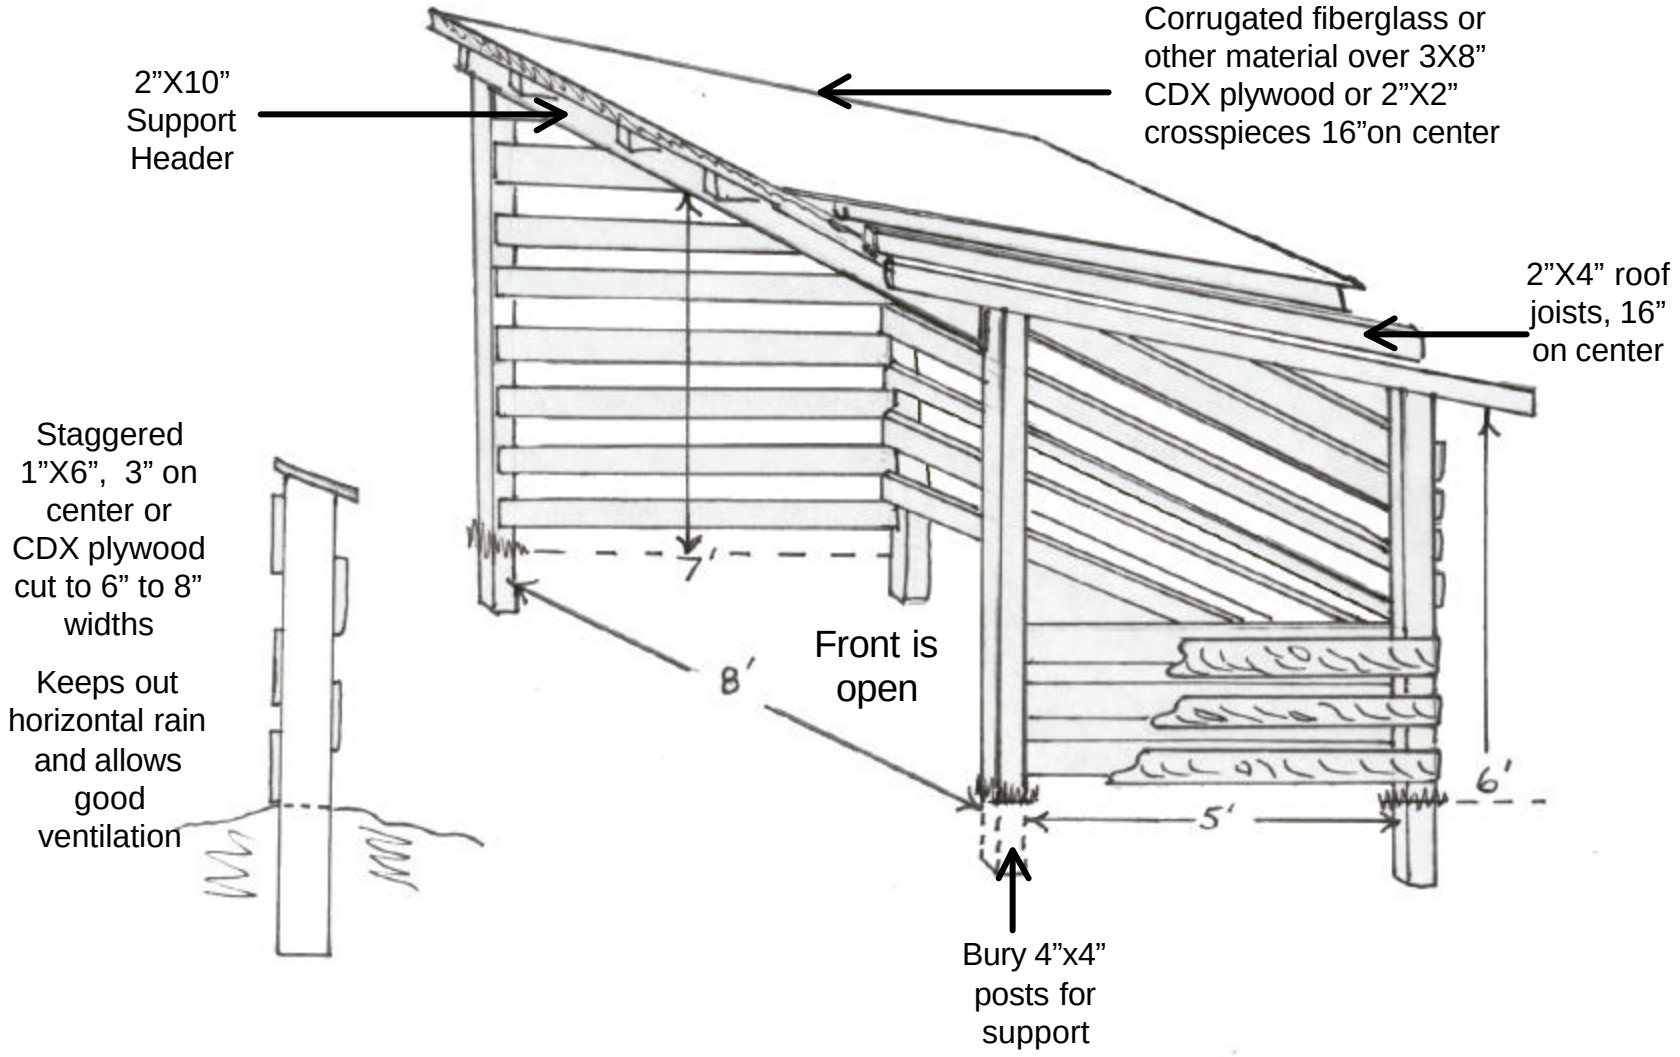
2”X10” Support Header
Corrugated fiberglass or other material over 3X8” CDX plywood or 2”X2” crosspieces 16”on center
2”X4” roof joists, 16” on center
Staggered 1”X6”, 3” on center or CDX plywood cut to 6” to 8” widths
Keeps out horizontal rain and allows good ventilation
7’
8’
Front is open
6’
5’
Bury 4”x4” posts for support

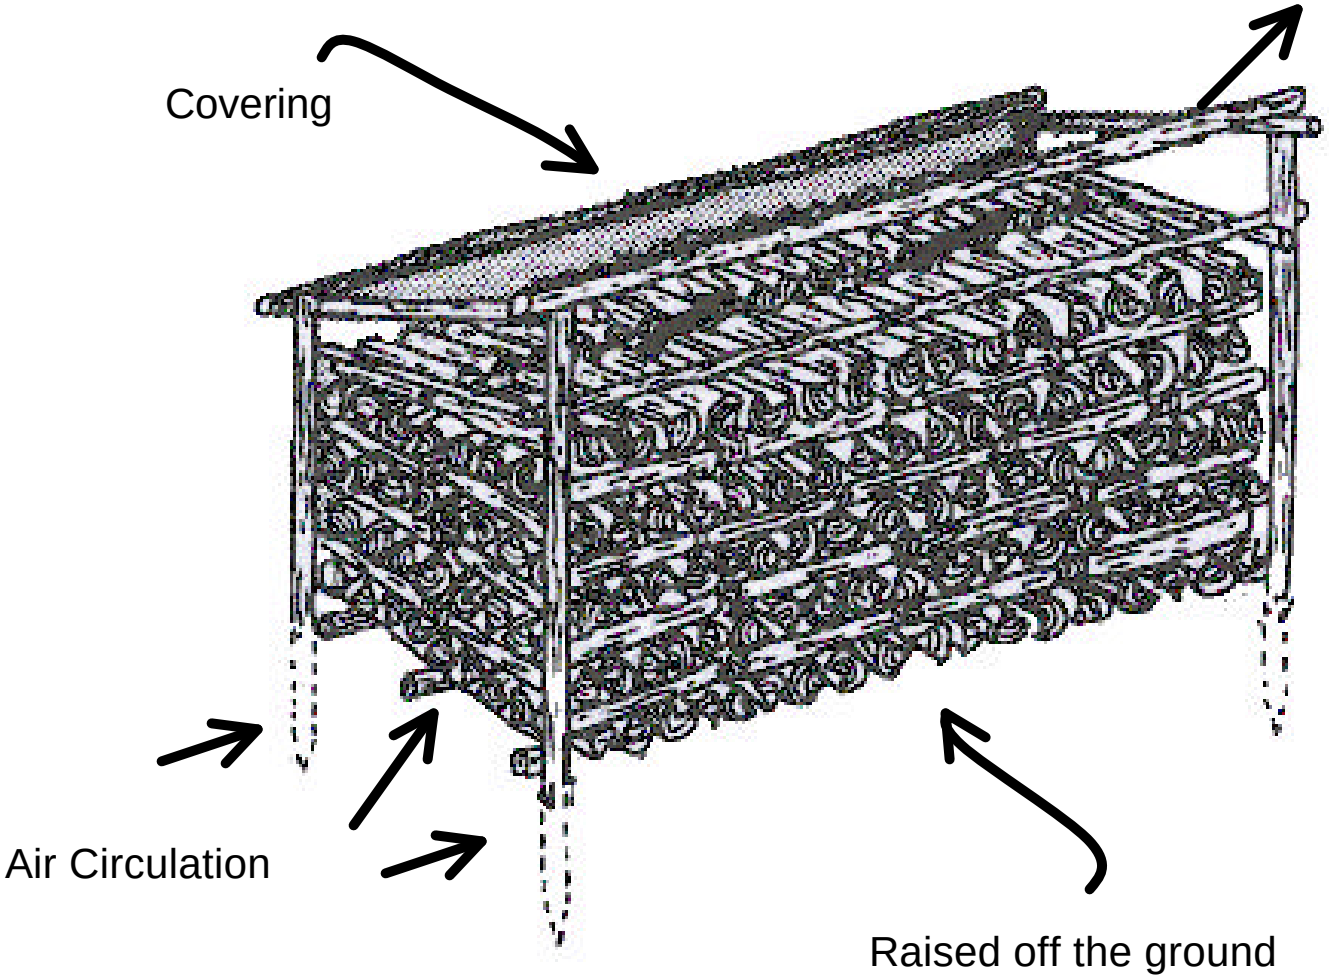
Covering
Air Circulation
Raised off the ground