APPENDIX D – STORMWATER BASINS

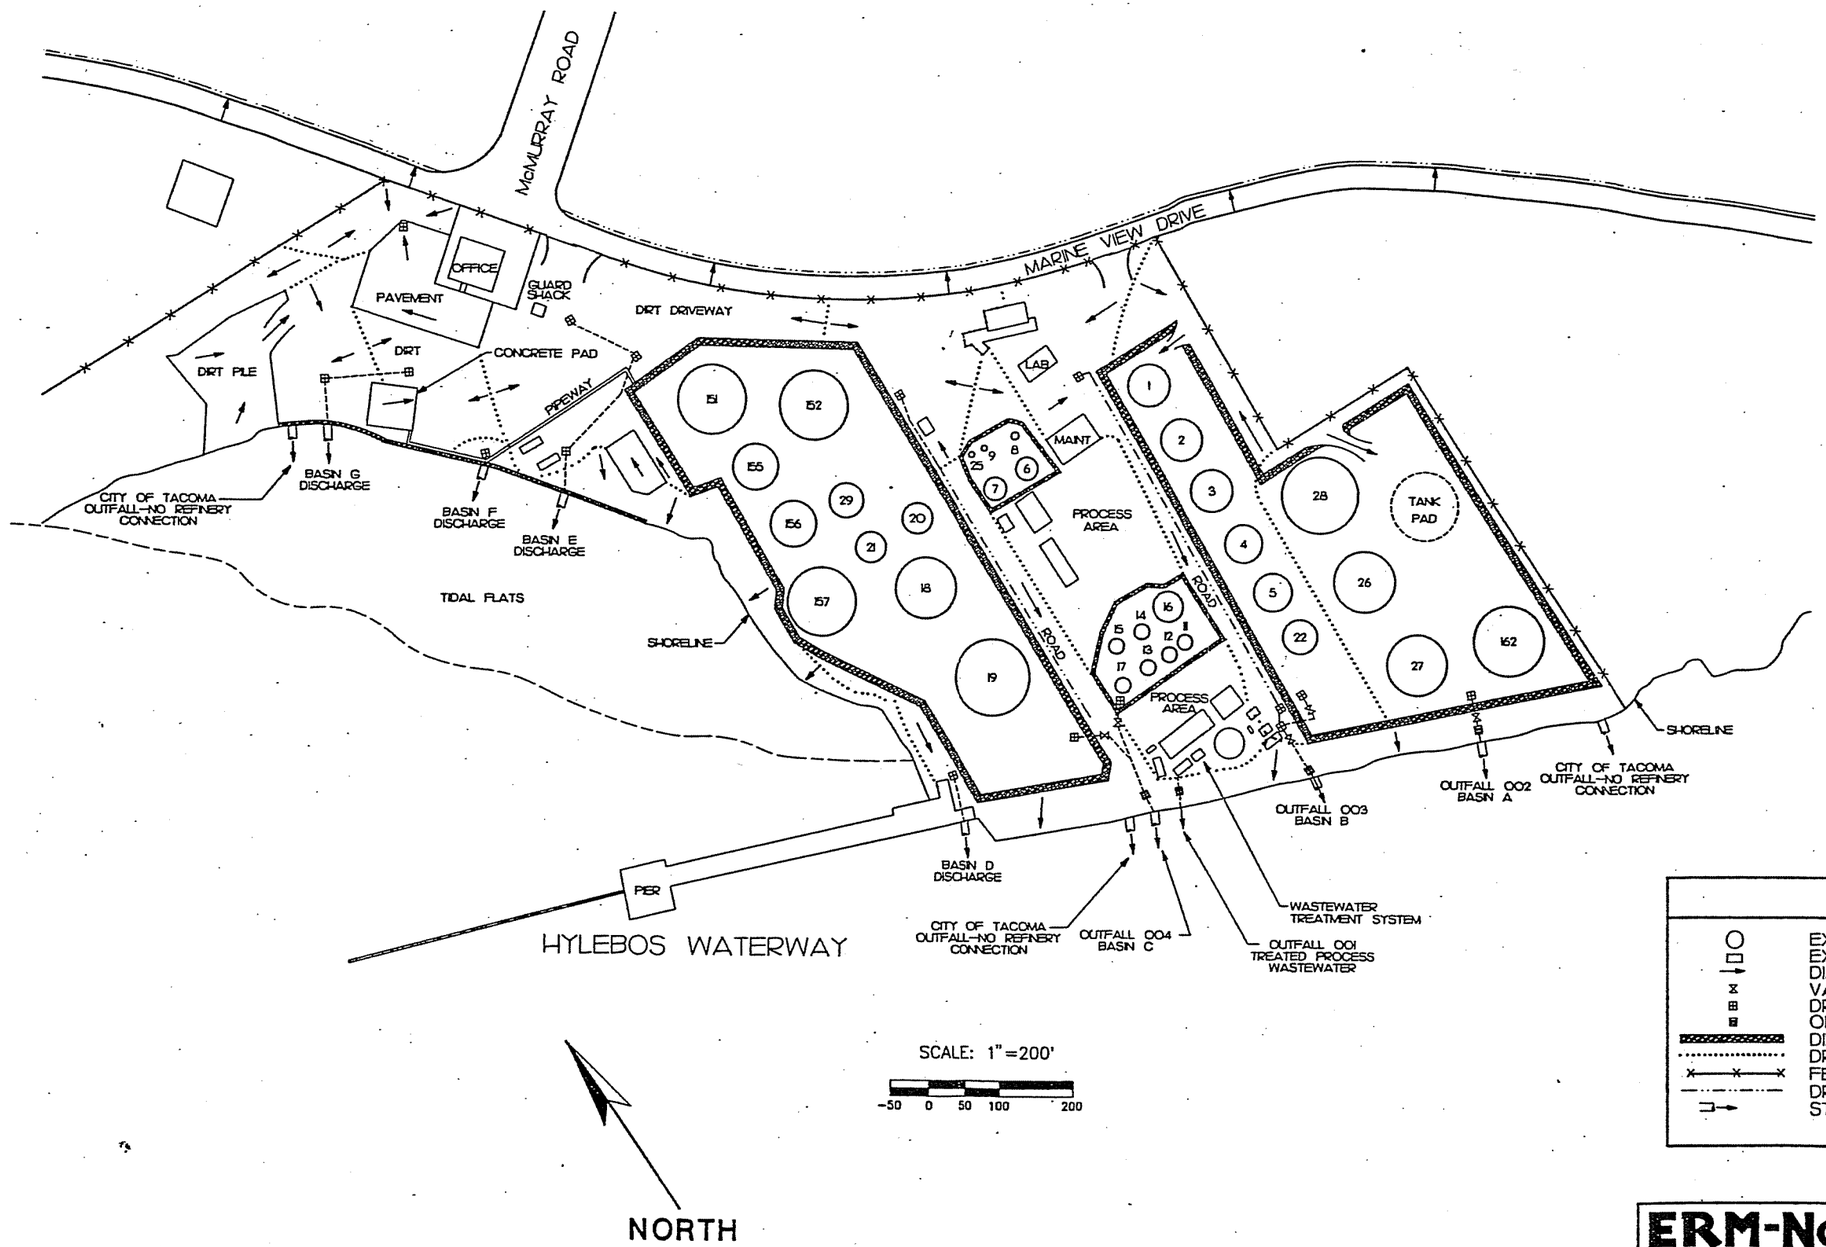

LEGEND

- EXISTING TANKS
- EXISTING BUILDING
- DIRECTION OF DRAINAGE
- VALVE
- DRAIN
- OIL FILTER
- DIKE
- DRAINAGE DIVIDES
- FENCE
- DRAINAGE DITCH
- STORMWATER OUTFALL

ERM-Northwest, inc.
BELLEVUE, WASHINGTON

FIGURE 2–2
STORMWATER DRAINAGE AND DISCHARGE LOCATIONS
Sound Refining Inc.
Tacoma, Washington

DESIGN	GEOLOGIST	CHECKED	CHECKED	DATE	DATE	SHEET NO.
DRAWN	DRAWN	SCALE	SCALE	W.O.NO.	WO–NO	SHEET OF

APPENDIX D – STORMWATER BASINS

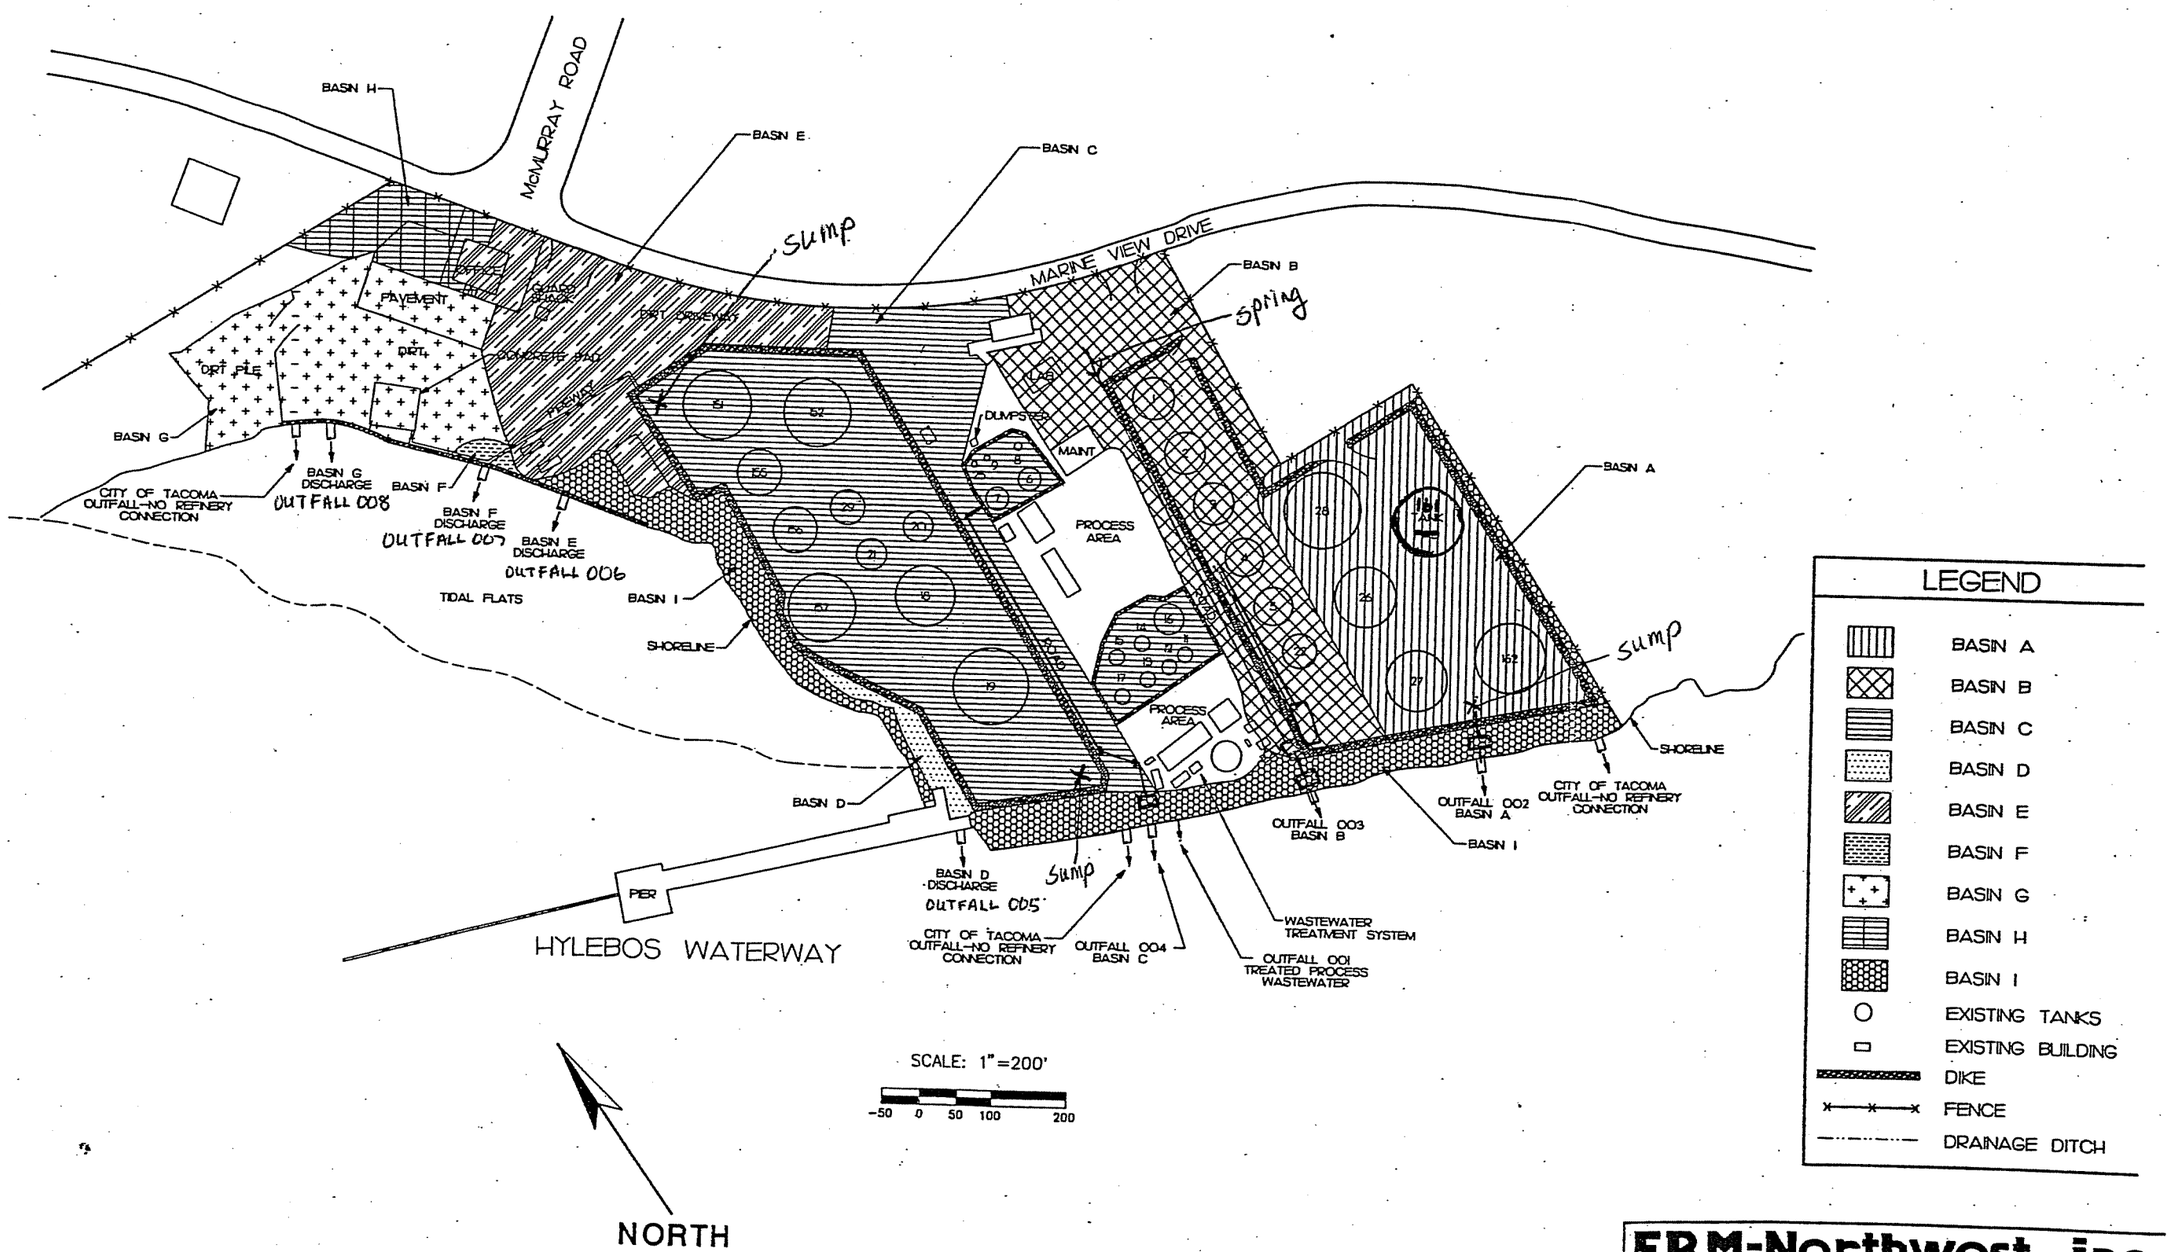

ERM-Northwest, inc.
BELLEVUE, WASHINGTON

FIGURE 2-1
DRAINAGE BASINS
Sound Refining Inc.
Tacoma, Washington

DESIGN	GEOLOGIST	CHECKED	CHECKED	DATE	DATE	SHEET NO.
DRAWN	DRAWN	SCALE	SCALE	W.O.NO.	WO-NO	SHEET OF