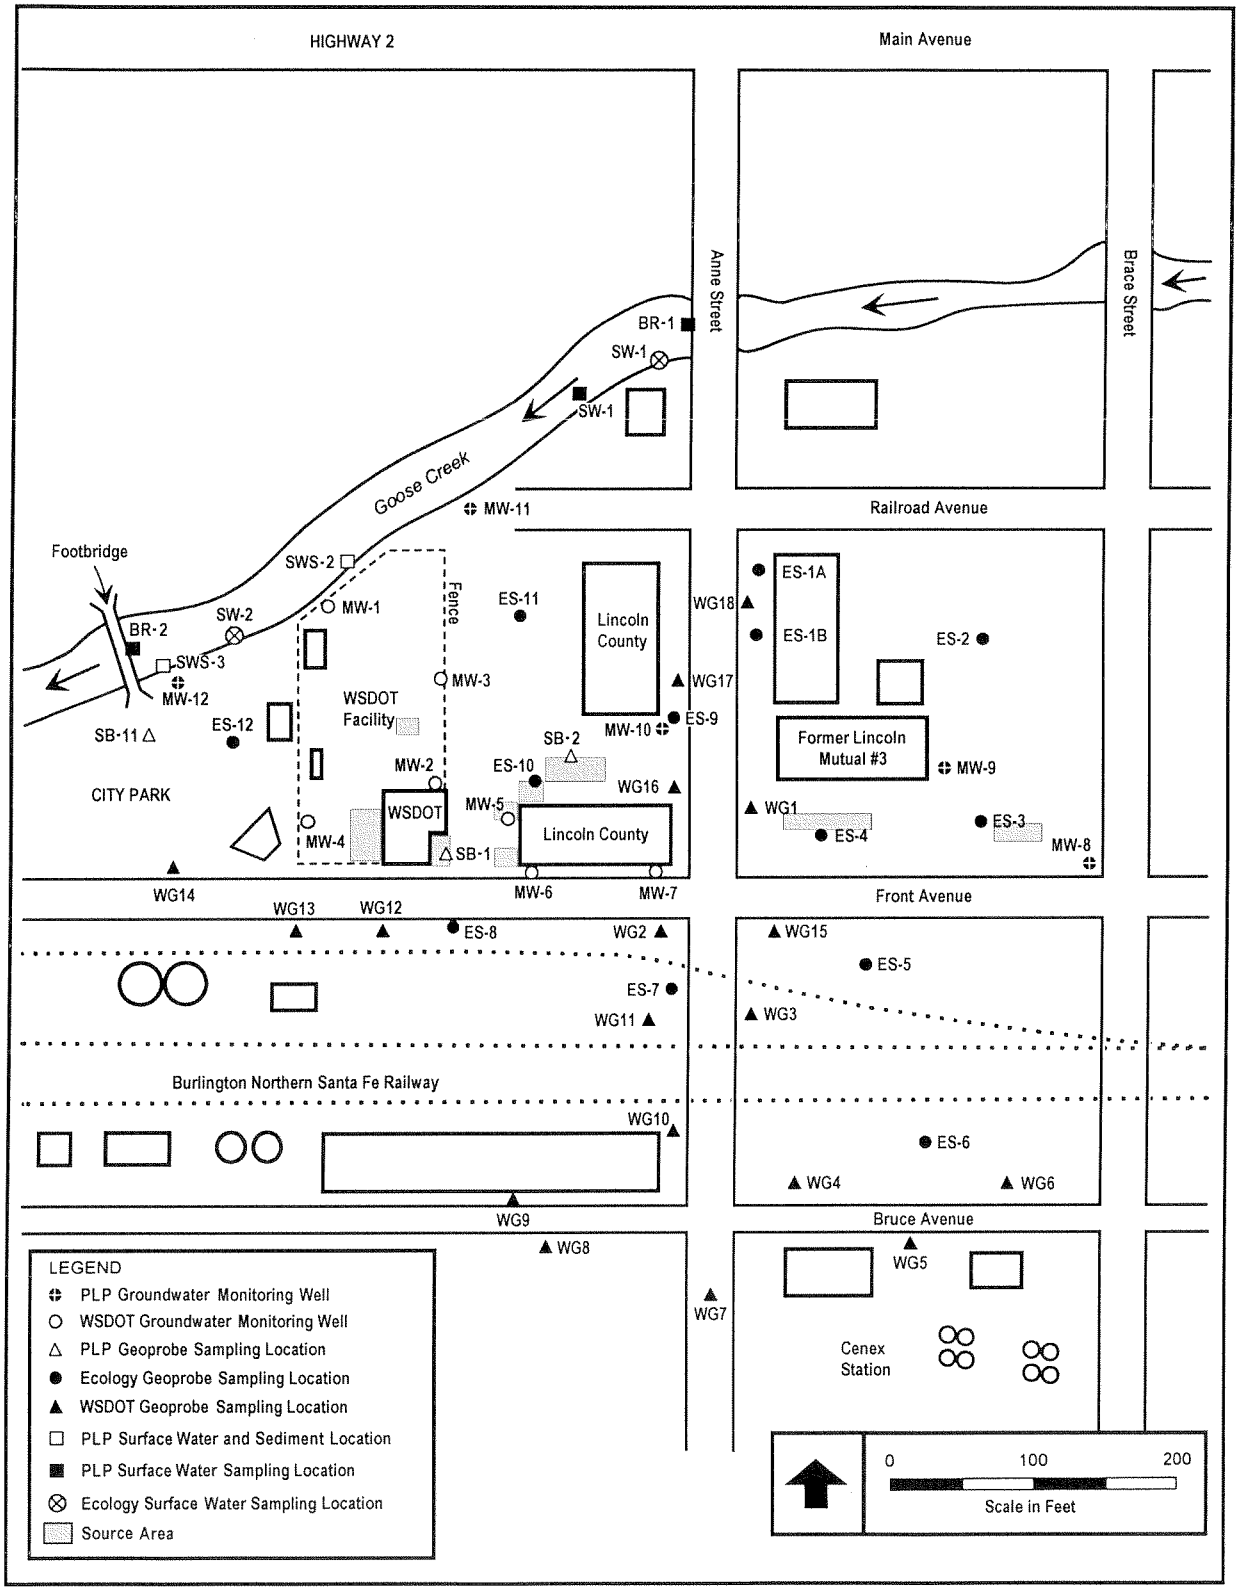EXHIBIT A. SITE DIAGRAM