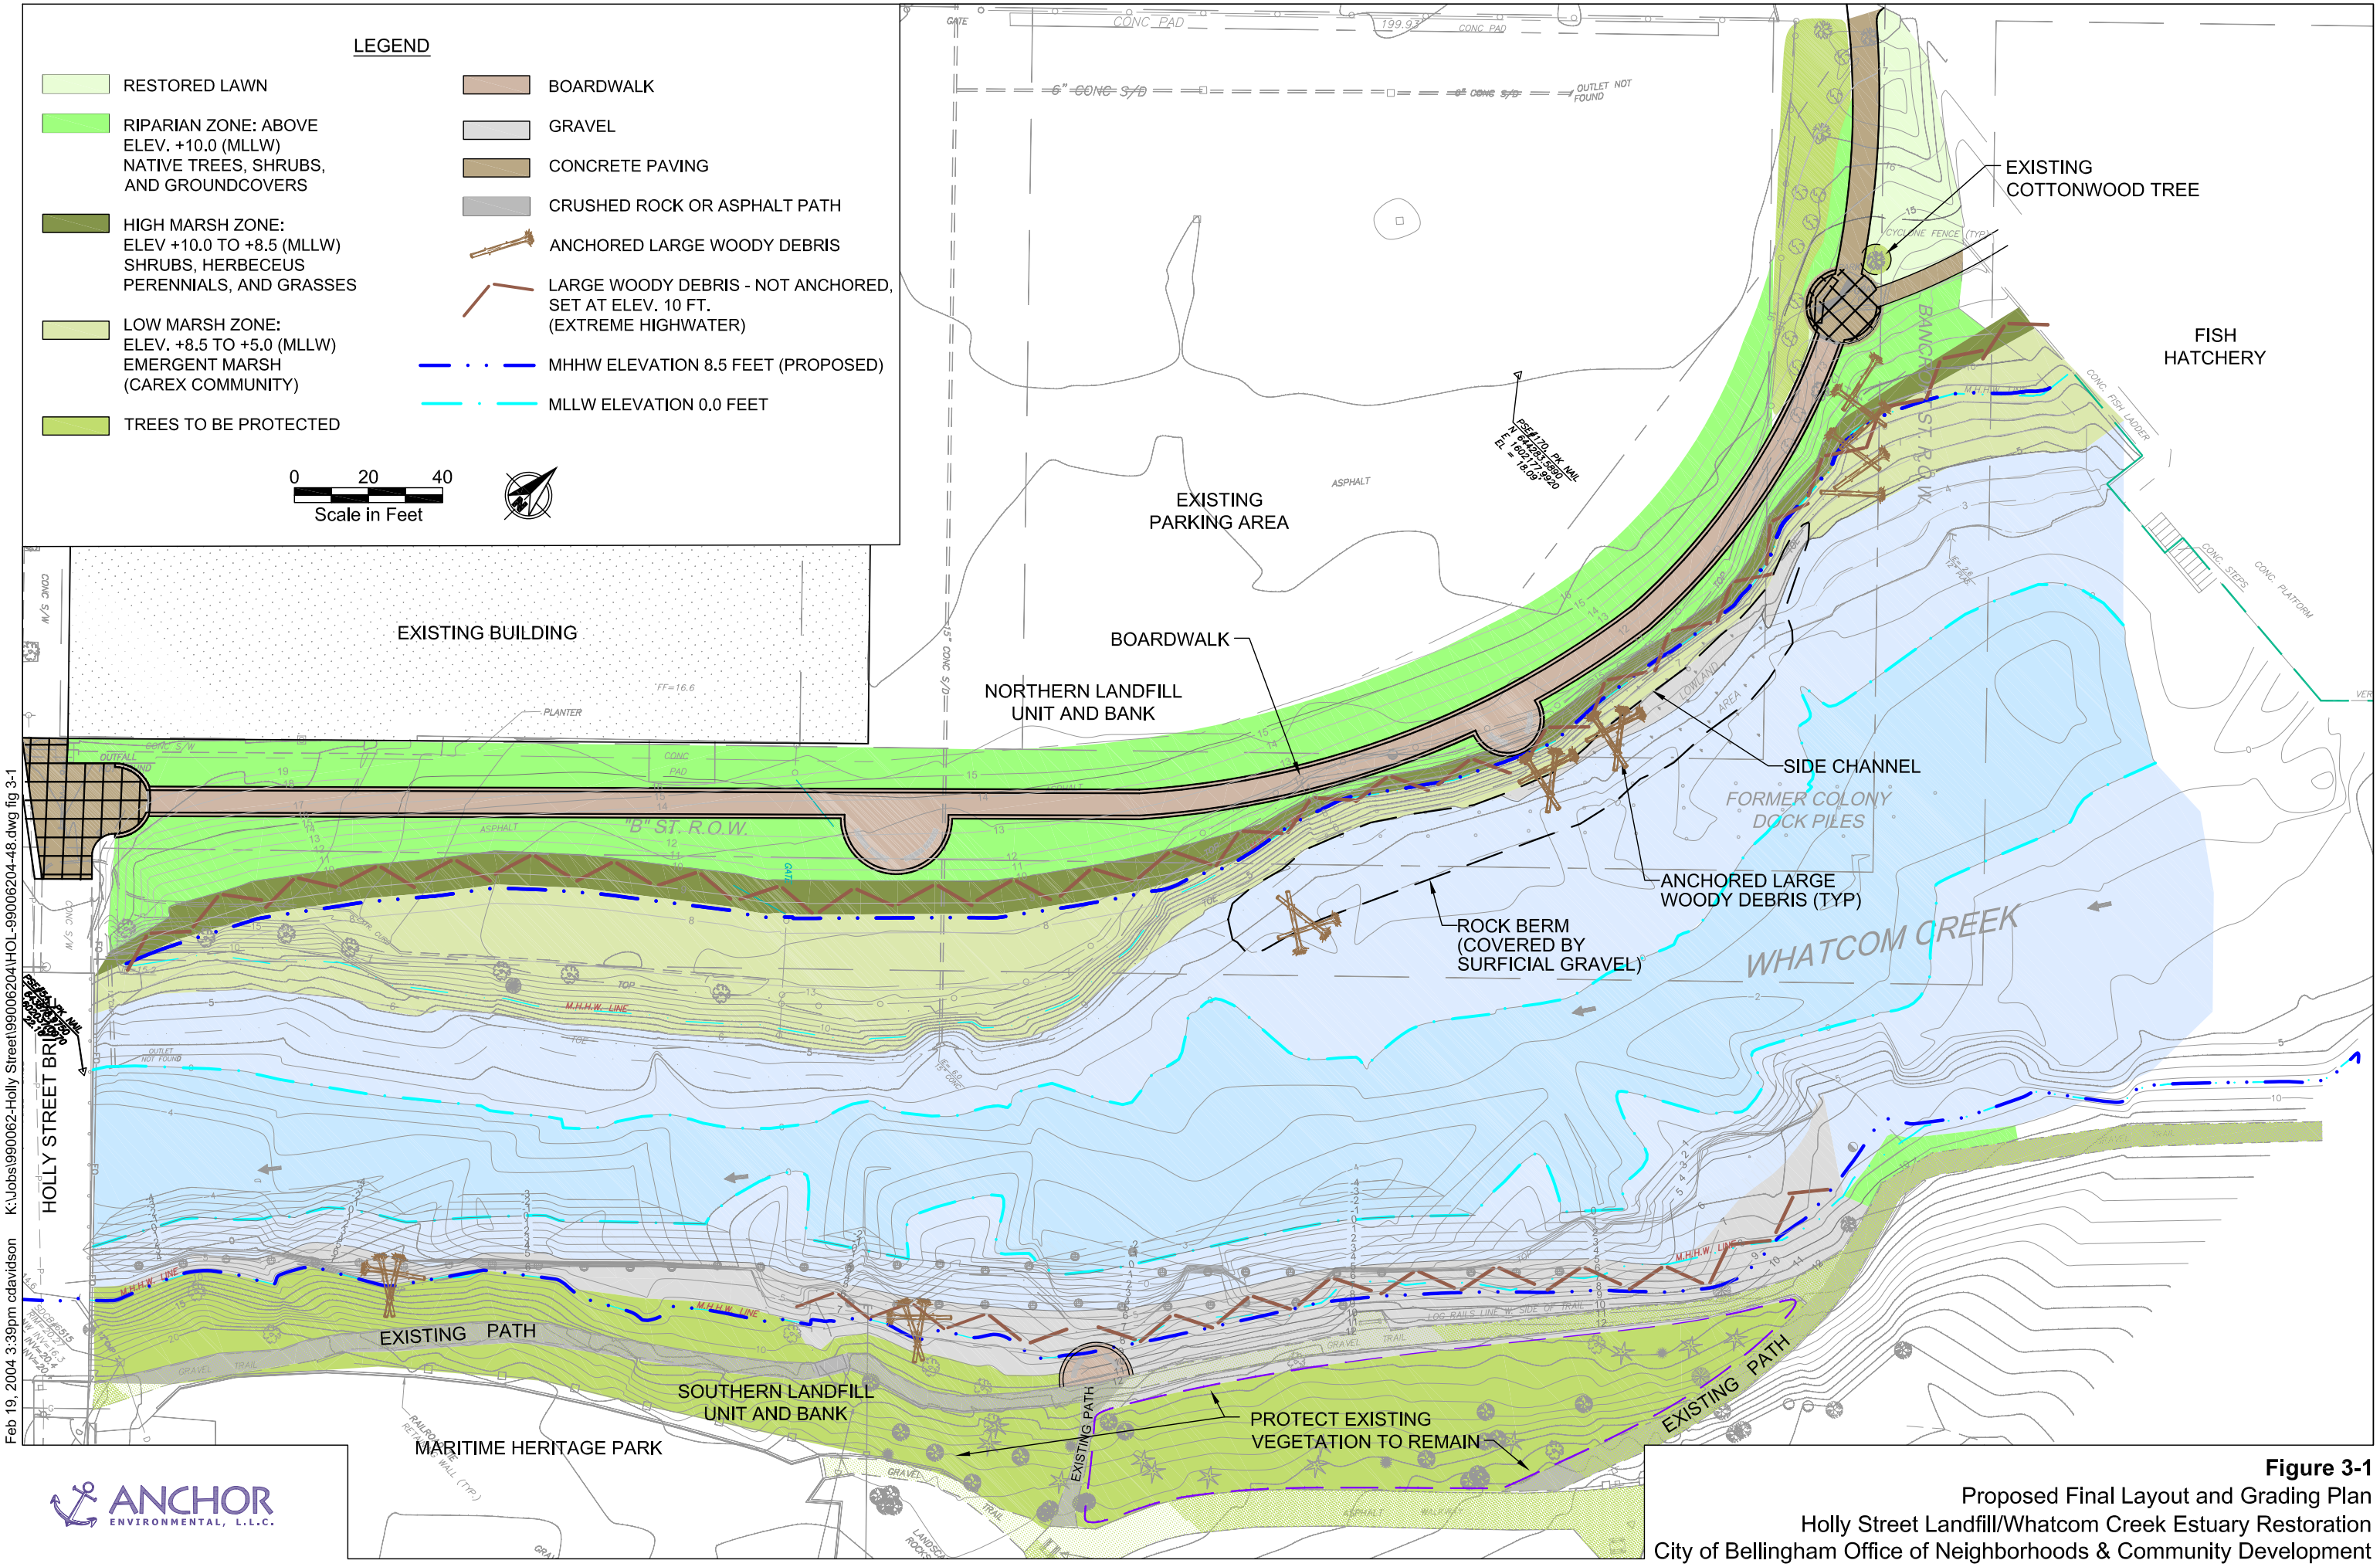

Figure 3-1
Proposed Final Layout and Grading Plan
Holly Street Landfill/Whatcom Creek Estuary Restoration
City of Bellingham Office of Neighborhoods & Community Development