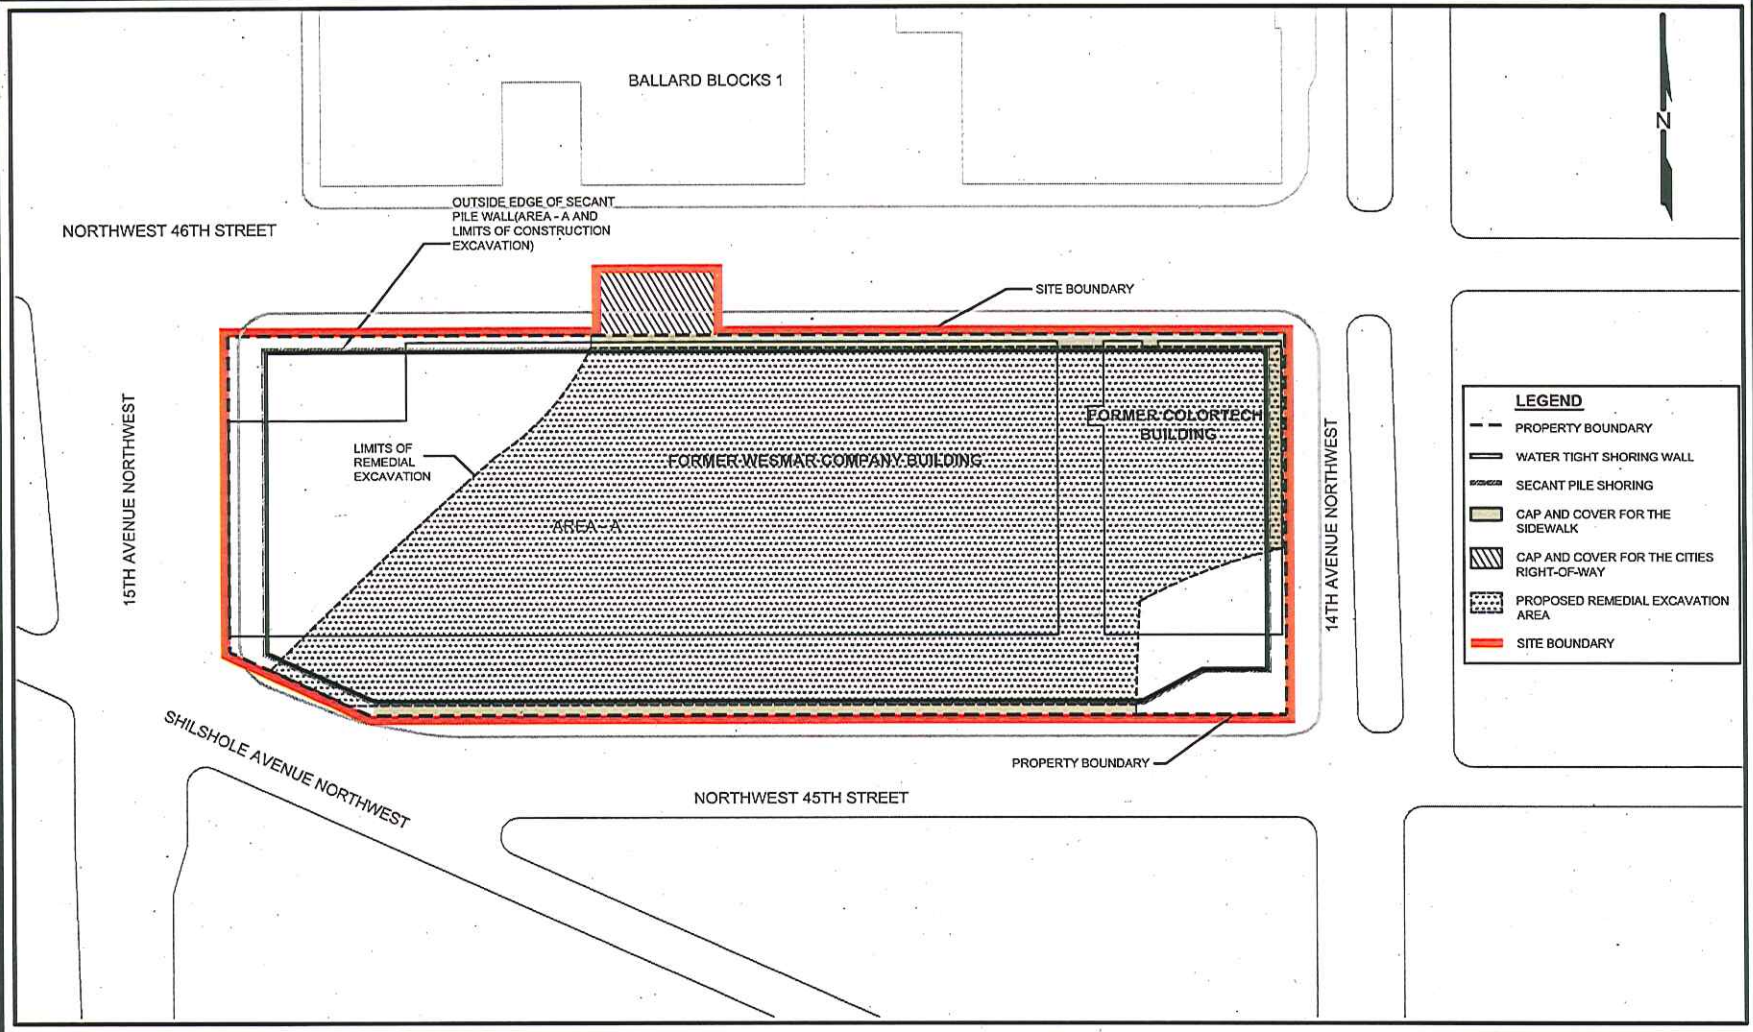

SOUND ENVIRONMENTAL STRATEGIES
SOUNDENVIRONMENTAL.COM

DATE:	10/21/2008
DRAWN BY:	NAC/JQC
CHECKED BY:	EKR
CAD FILE:	0398-002_SBD_EXB

PROJECT NAME:	FORMER WESMAR PROPERTY
SES PROJECT NUMBER:	0398-002-03
STREET ADDRESS:	1401 & 1451 NORTHWEST 46TH STREET
CITY, STATE:	SEATTLE, WASHINGTON

REGION:

0 15 30 60 120
APPROXIMATE SCALE IN FEET

EXHIBIT B
SITE DIAGRAM