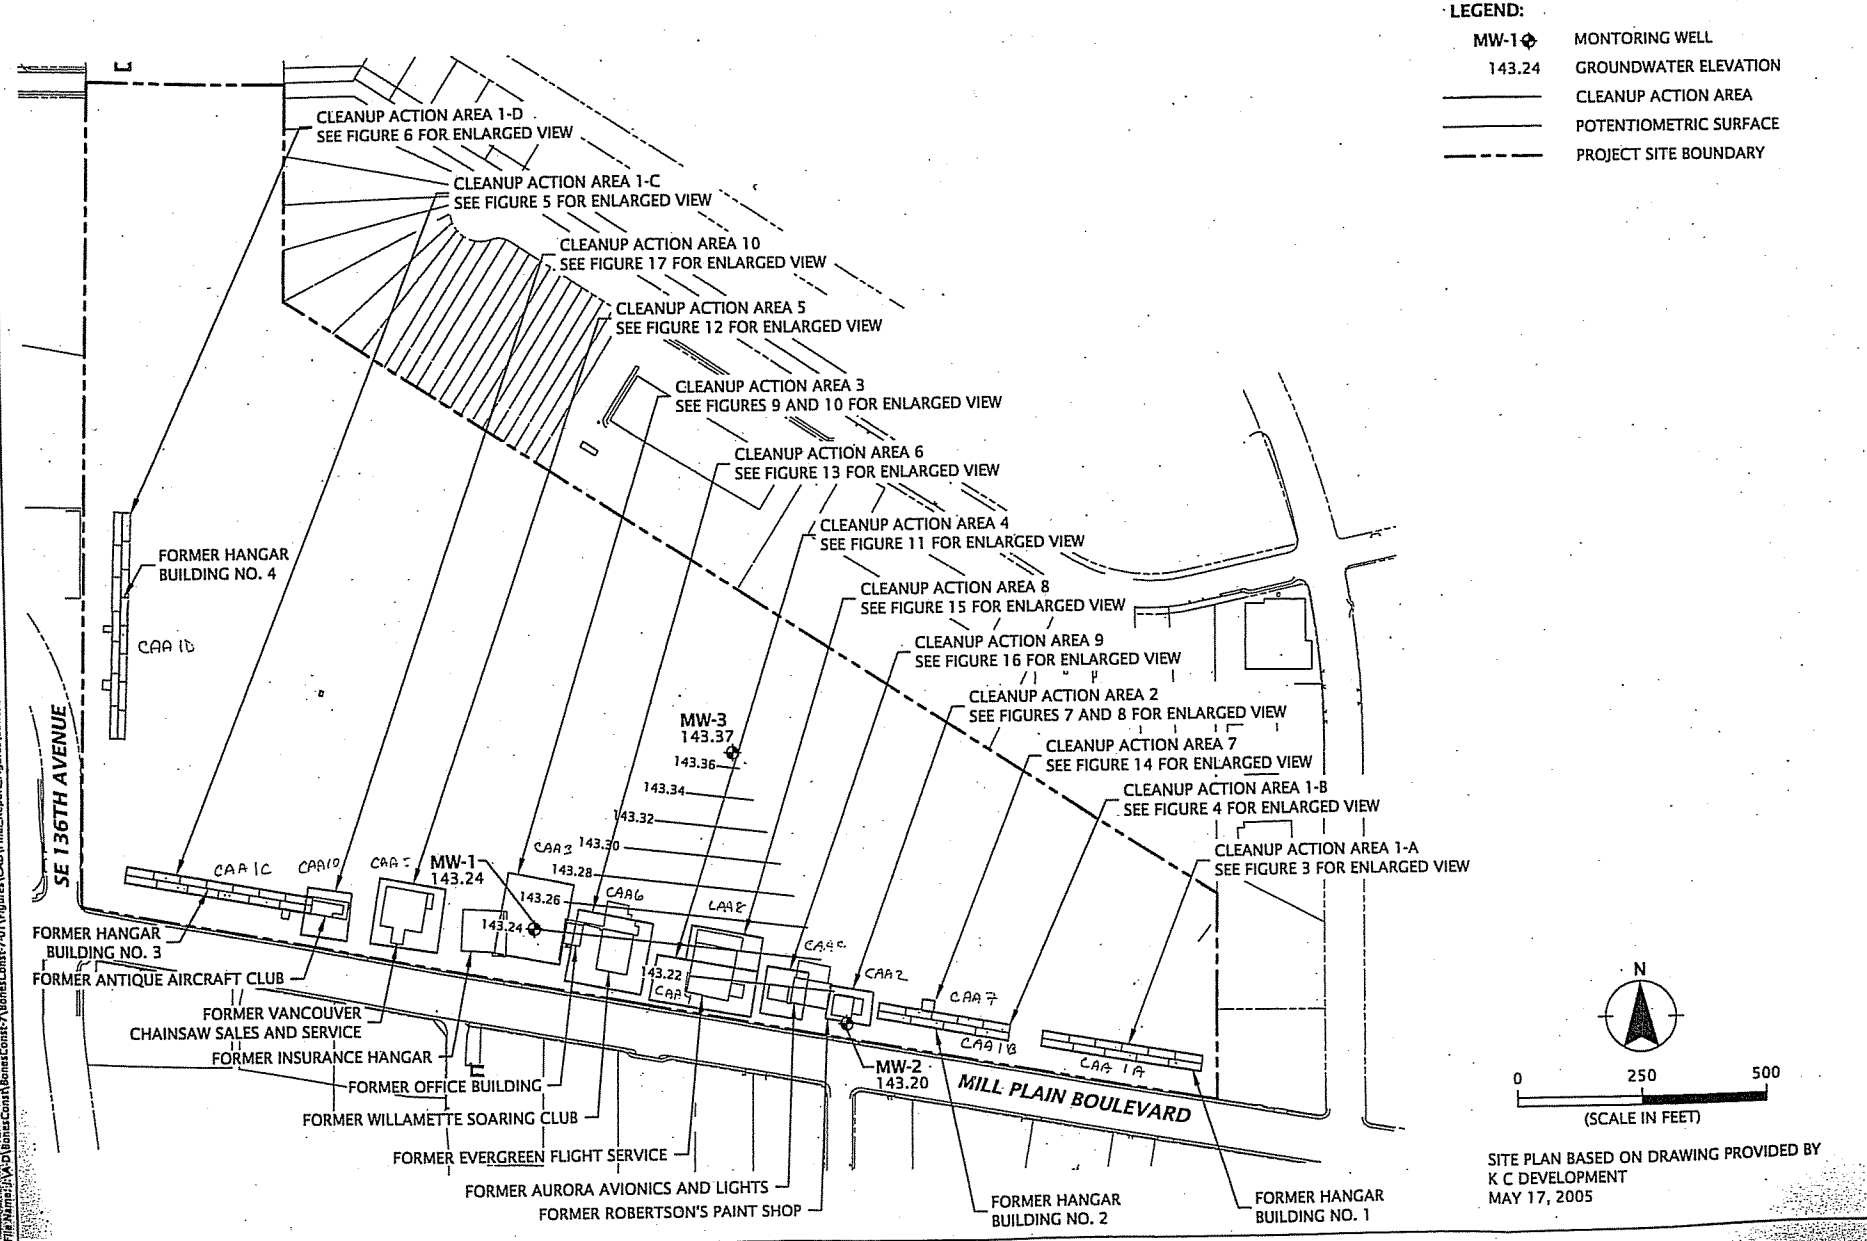

SITE PLAN BASED ON DRAWING PROVIDED BY
K C DEVELOPMENT
MAY 17, 2005

SITE PLAN

THE VILLAGE AT EVERGREEN
VANCOUVER, WA

BONESCONST-7-01

JUNE 2008

FIGURE 2

GEODESIGN INC
1201 SE Tech Center Drive - Suite 160
Vancouver WA 98683
Off 360.693.8416 Fax 360.693.8426

© 2008 GeoDesign, Inc. All rights reserved

Printed By: rfreeman | Print Date: 6/13/2008 1:35:33 PM
File Name: J:\A-D\BonesConst\BonesConst-7\BonesConst-7-01\Figures\CAD\Final_Report_Figures\BonesConst-7-01-F2-17-SP.dwg | Layout: Figure 2

© 2008 GeoDesign, Inc. All rights reserved

Printed By: Freeman | Print Date: 6/13/2008 1:35:51 PM
File Name: J:\A-D\BonesConst\BonesConst-7\01\Figures\CAD\Final_Report_Figures\BonesConst-7-01-F2-17-SP.dwg | Layout: Figure 3

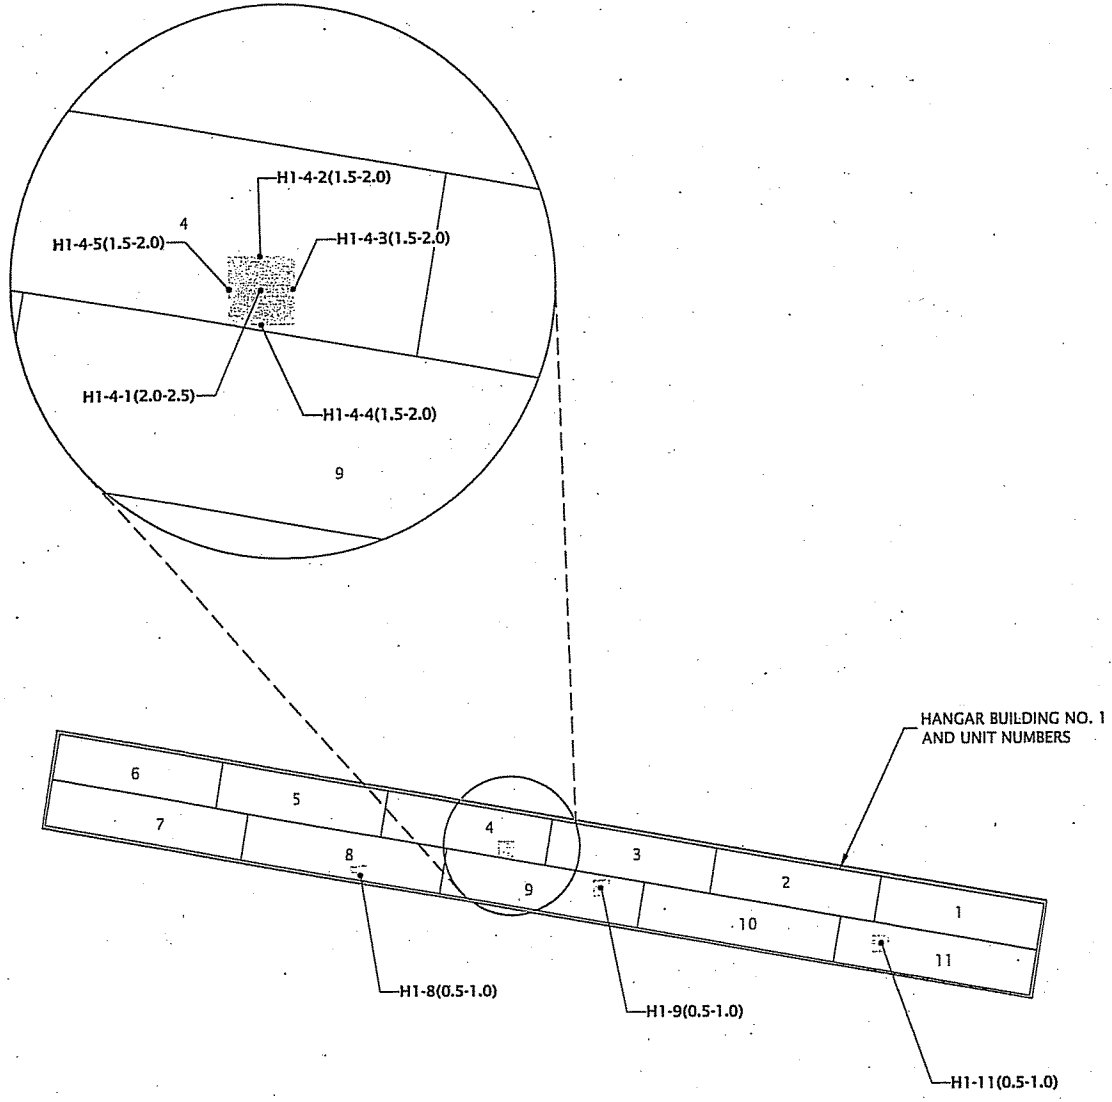

LEGEND:

H1-8(0.5-1.0) • SOIL SAMPLE

REMOVED SURFACE STAINING

CLEANUP ACTION AREA

N

0 40 80

(SCALE IN FEET)

SITE PLAN BASED ON DRAWING PROVIDED BY
K C DEVELOPMENT
MAY 17, 2005

ENLARGED VIEW - CLEANUP ACTION AREA 1A

THE VILLAGE AT EVERGREEN
VANCOUVER, WA

FIGURE 3

BONESCONST-7-01

JUNE 2008

GEODESIGN INC
1201 SE Tech Center Drive - Suite 160
Vancouver WA 98683
Off 360.693.4416 Fax 360.693.4426

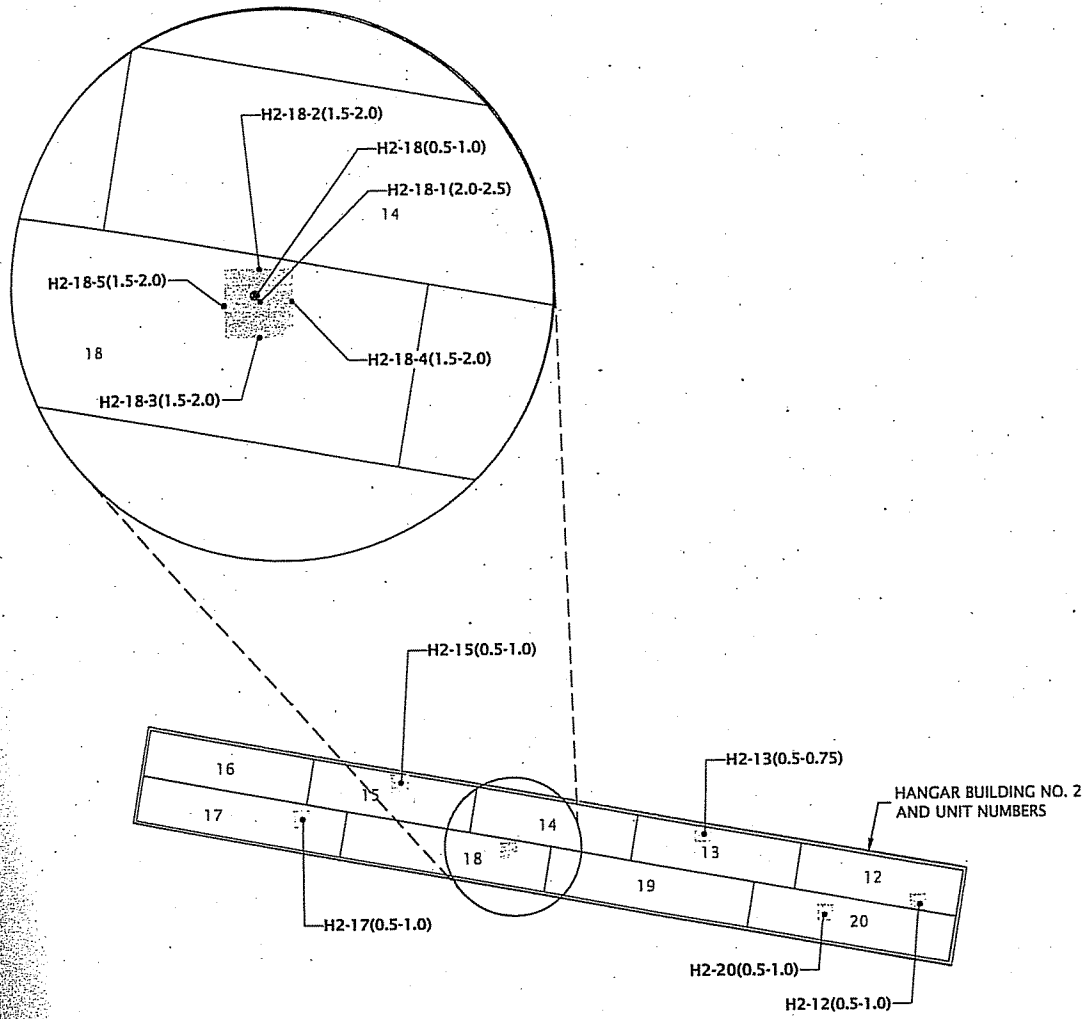

LEGEND:

H2-13(0.5-0.75) •	SOIL SAMPLE
H2-18(0.5-1.0) ●	OVEREXCAVATED SOIL SAMPLE
	REMOVED SURFACE STAINING
———	CLEANUP ACTION AREA

N

0 40 80

(SCALE IN FEET)

SITE PLAN BASED ON DRAWING PROVIDED BY
K C DEVELOPMENT
MAY 17, 2005

ENLARGED VIEW - CLEANUP ACTION AREA 1B

FIGURE 4

THE VILLAGE AT EVERGREEN
VANCOUVER, WA

BONESCONST-7-01

JUNE 2008

GEODESIGN INC
1201 SE Tech Center Drive - Suite 160
Vancouver WA 98683
Ph 360.693.8416 Fax 360.693.8426

© 2008 GeoDesign, Inc. All rights reserved

Printed By: rfreeman | Print Date: 6/13/2008 1:36:20 PM
File Name: J:\A-D\BonesConst\BonesConst-7\BonesConst-7-01\Figures\CAD\Final_Report_Figures\BonesConst-7-01-F2-17-SP.dwg | Layout: Figure 5

LEGEND:

H3-23(0.5 - 1.0) • SOIL SAMPLE REMOVED SURFACE STAINING

——— CLEANUP ACTION AREA

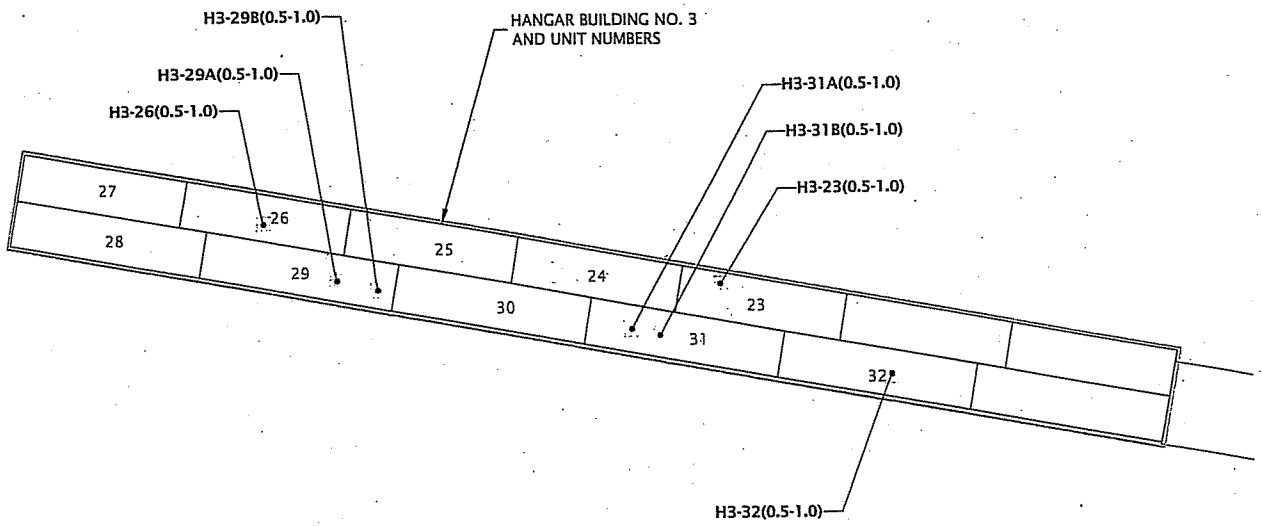

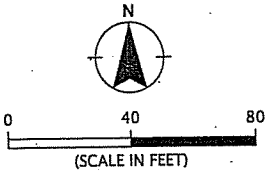

SITE PLAN BASED ON DRAWING PROVIDED BY
K C DEVELOPMENT
MAY 17, 2005

ENLARGED VIEW - CLEANUP ACTION AREA 1C

FIGURE 5

THE VILLAGE AT EVERGREEN
VANCOUVER, WA

BONESCONST-7-01

JUNE 2008

GEODESIGN INC
1201 SE Tech Center Drive - Suite 160
Vancouver WA 98683
Off 360.693.8416 Fax 360.693.8426

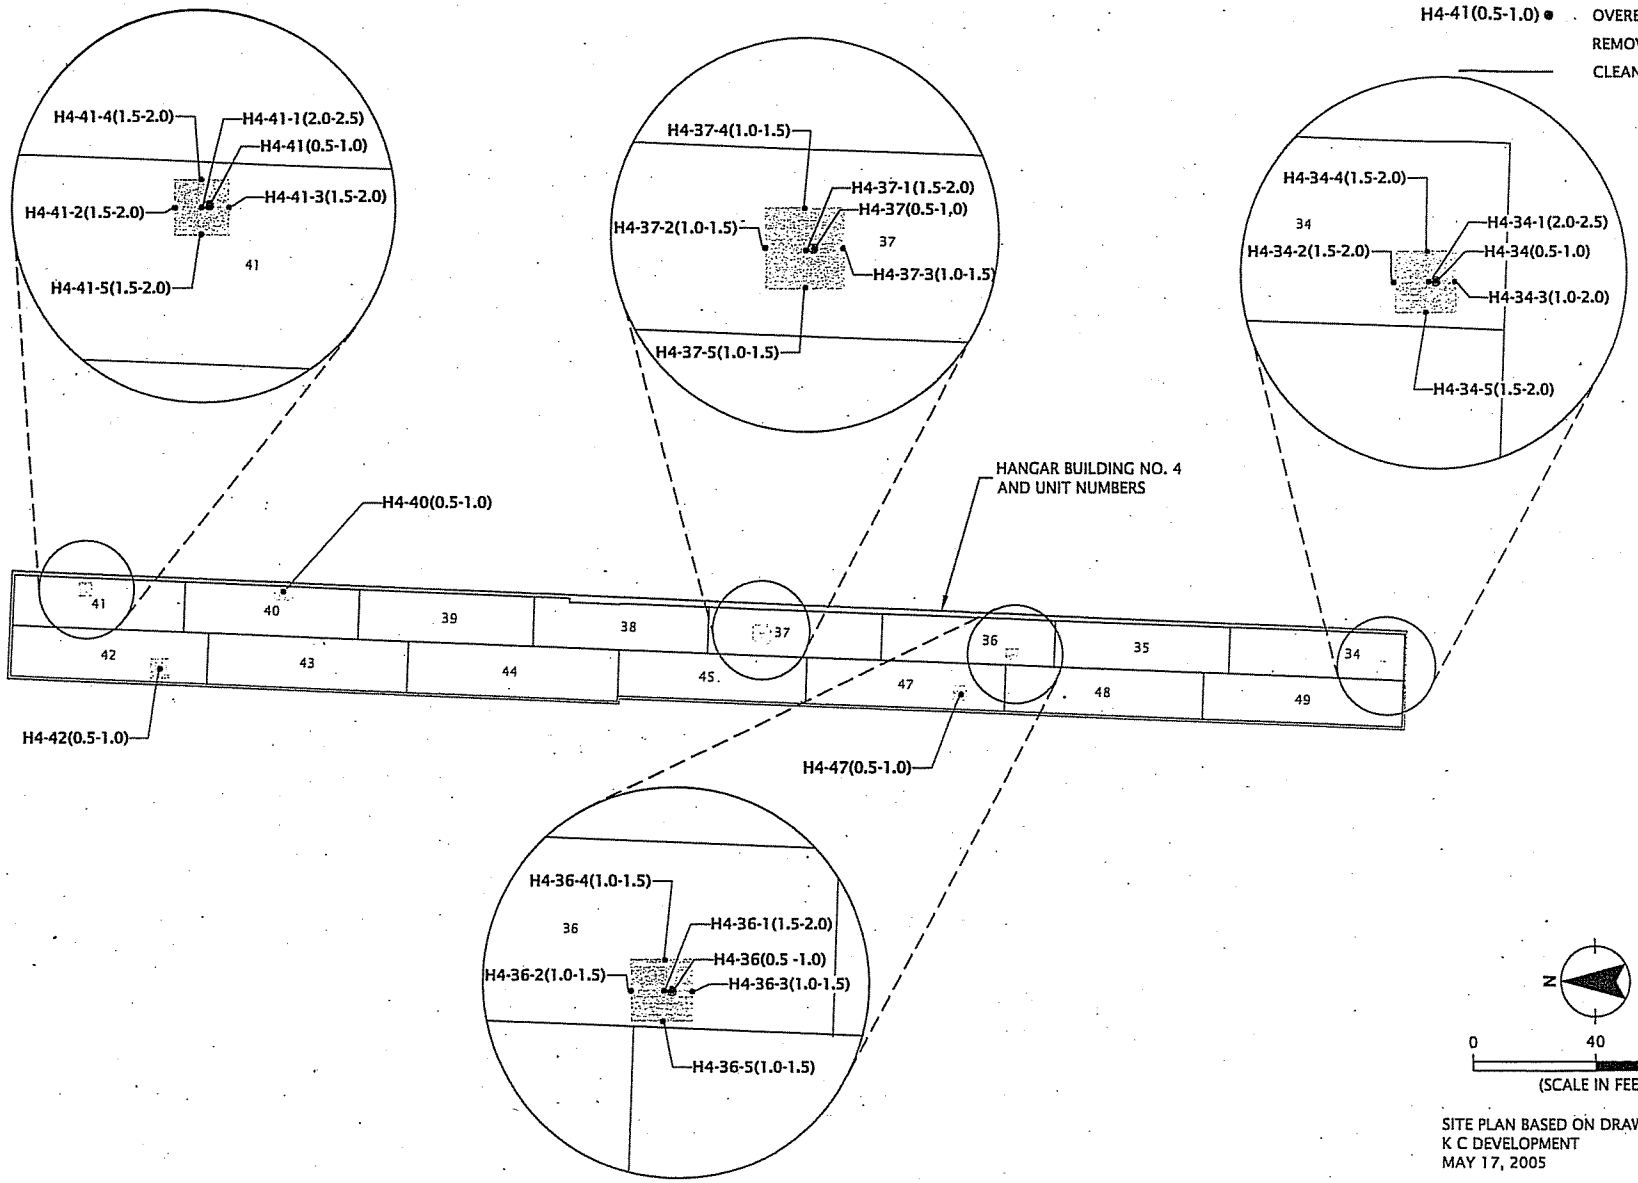

SITE PLAN BASED ON DRAWING PROVIDED BY
K C DEVELOPMENT
MAY 17, 2005

ENLARGED VIEW - CLEANUP ACTION AREA 1D

THE VILLAGE AT EVERGREEN
VANCOUVER, WA

FIGURE 6

BONESCONST-7-01

JUNE 2008

GEODESIGN INC
1201 SE Tech Center Drive - Suite 160
Vancouver, WA 98683
Off 360.693.4416 Fax 360.693.4426

© 2008 GeoDesign, Inc. All rights reserved

Printed By: rfreeman | Print Date: 6/13/2008 1:36:46 PM
File Name: J:\A-D\BonesConst\BonesConst-7\BonesConst-7-01\Figures\CAD\Final_Report_Figures\BonesConst-7-01-F2-17-SP.dwg | Layout: Figure 6

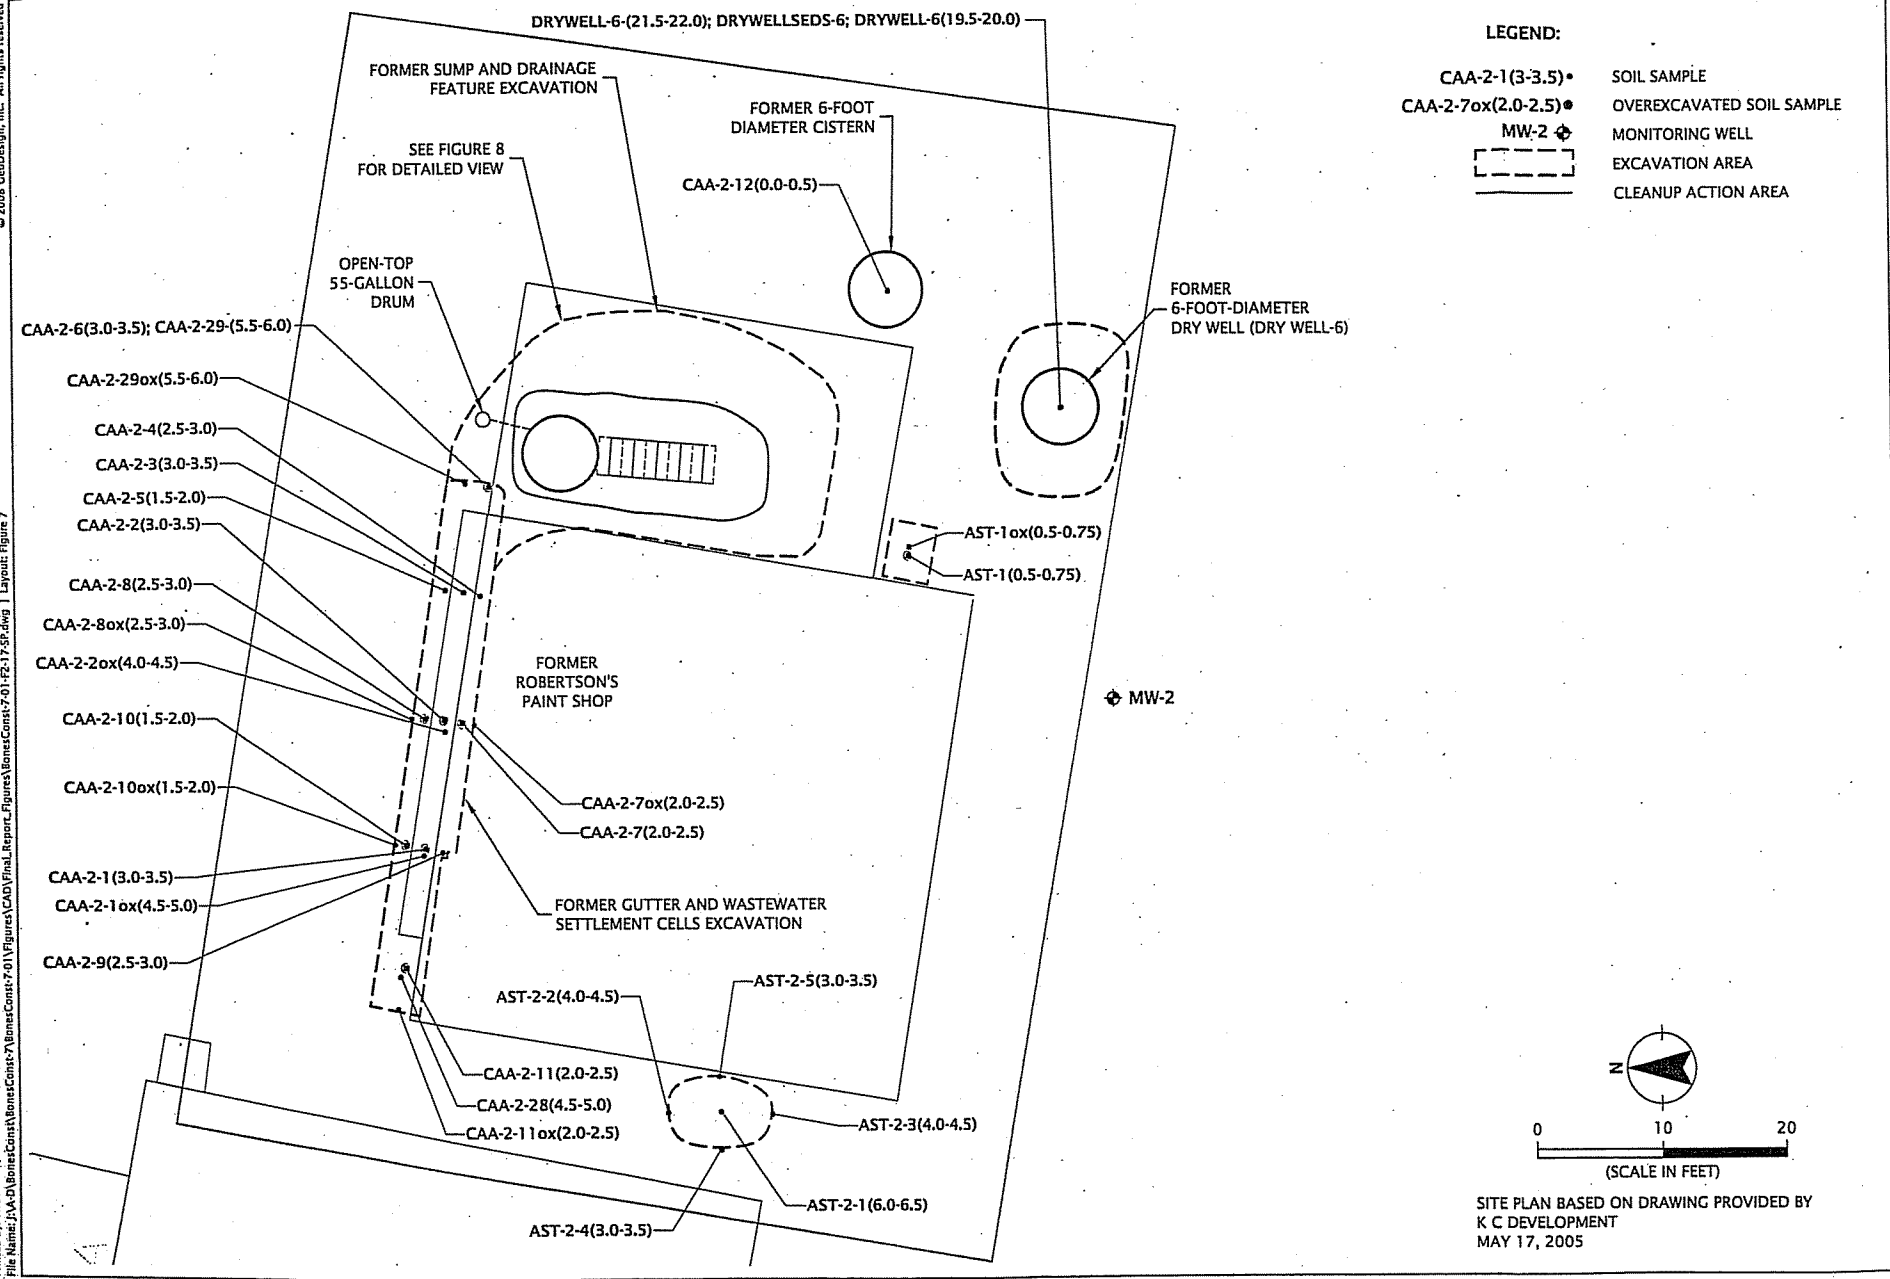

SITE PLAN BASED ON DRAWING PROVIDED BY
K C DEVELOPMENT
MAY 17, 2005

ENLARGED VIEW - CLEANUP ACTION AREA 2

FIGURE 7

THE VILLAGE AT EVERGREEN
VANCOUVER, WA

BONESCONST-7-01

JUNE 2008

GEODESIGN INC
1201 SE Tech Center Drive - Suite 160
Vancouver WA 98683
O/F 360.693.8416 Fax 360.693.8426

© 2008 GeoDesign, Inc. All rights reserved

Printed By: lfreeman | Print Date: 6/13/2008 2:34:58 PM
File Name: J:\A-D\BonesConst\BonesConst-7\BonesConst-7-01\Figures\CAD\Final_Report_Figures\BonesConst-7-01-F2-17-SP.dwg | Layout: Figure 7