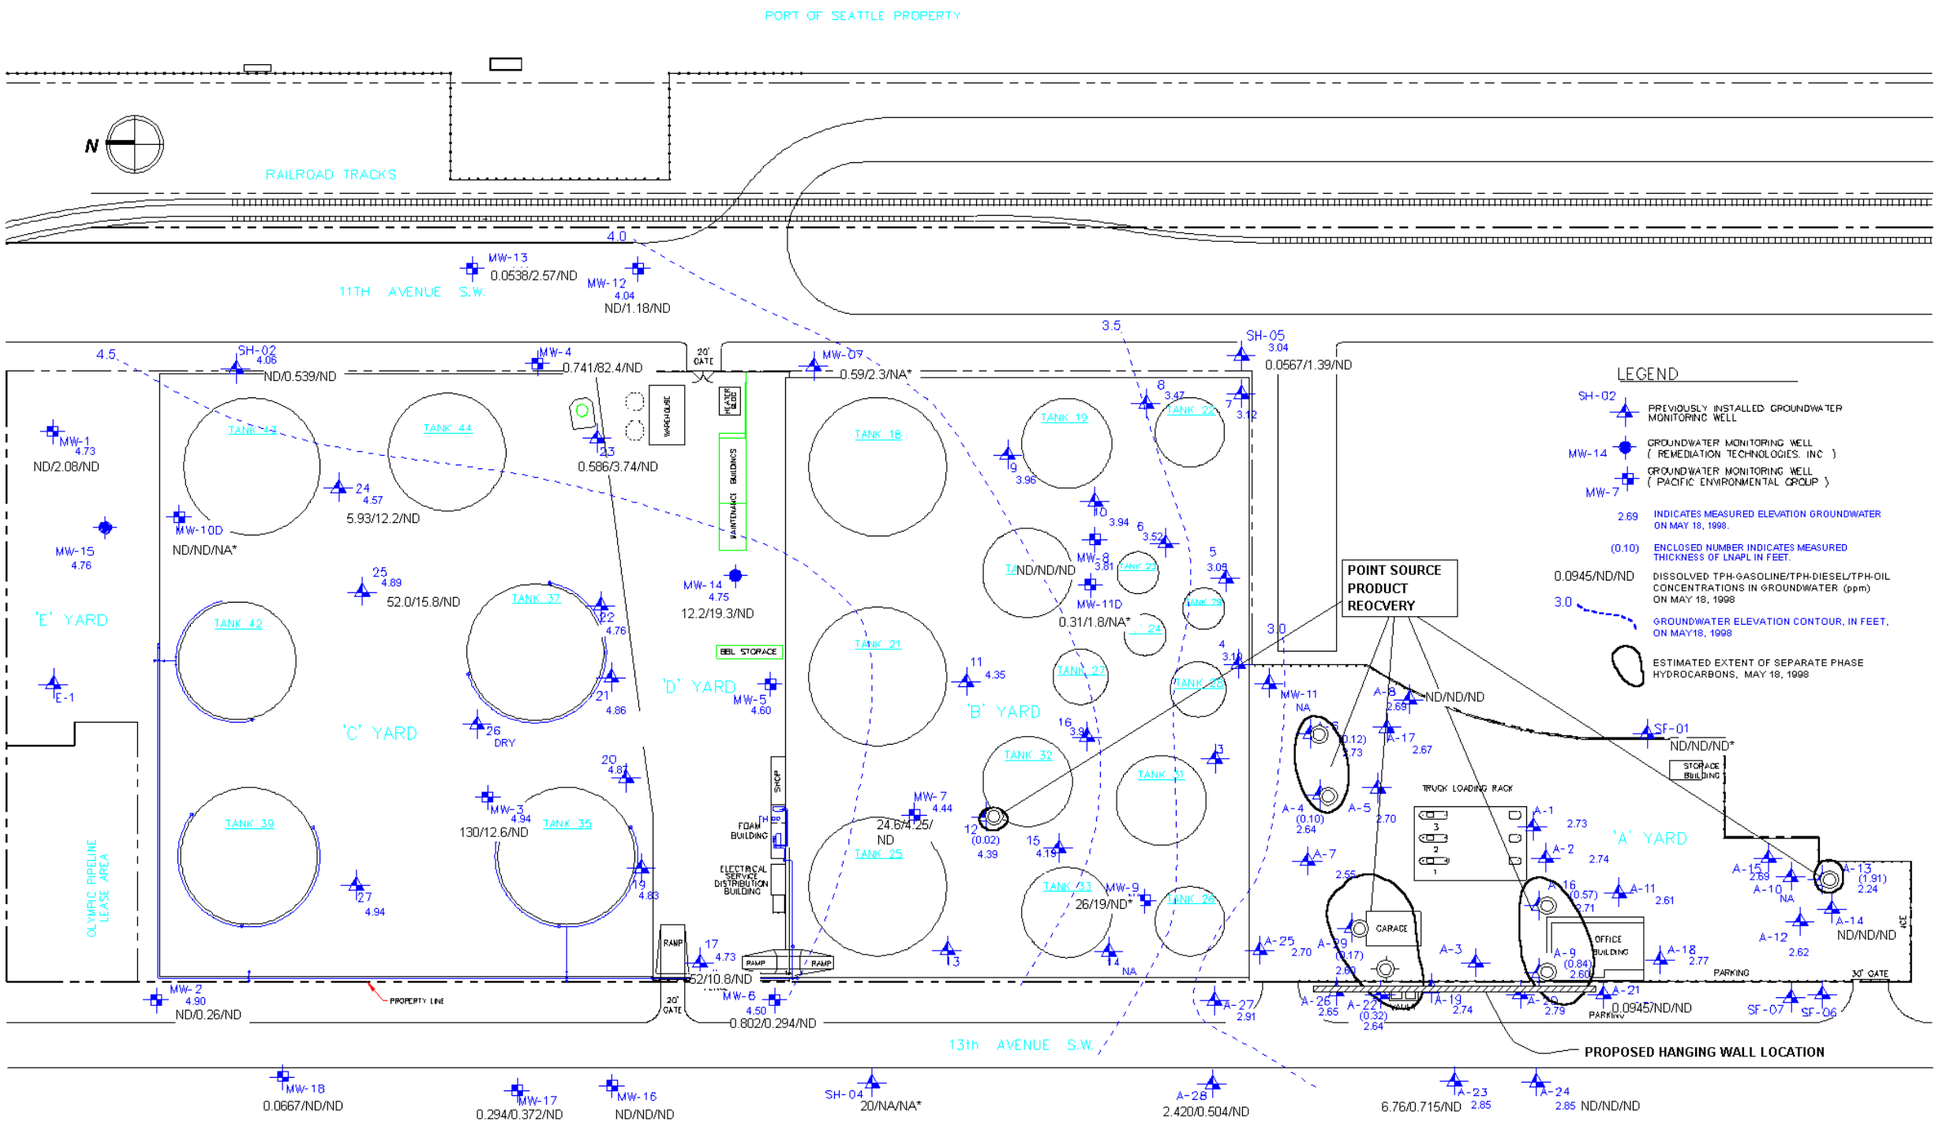

KHM Environmental Management Inc.

TITLE

Proposed Groundwater Remediation Technology Map

GATX Terminals Corporation
Harbor Island Terminal
2720 13th Avenue Southwest
Seattle, Washington

DATE	PROJECT	FIGURE
10/26/99	A30-01A	1

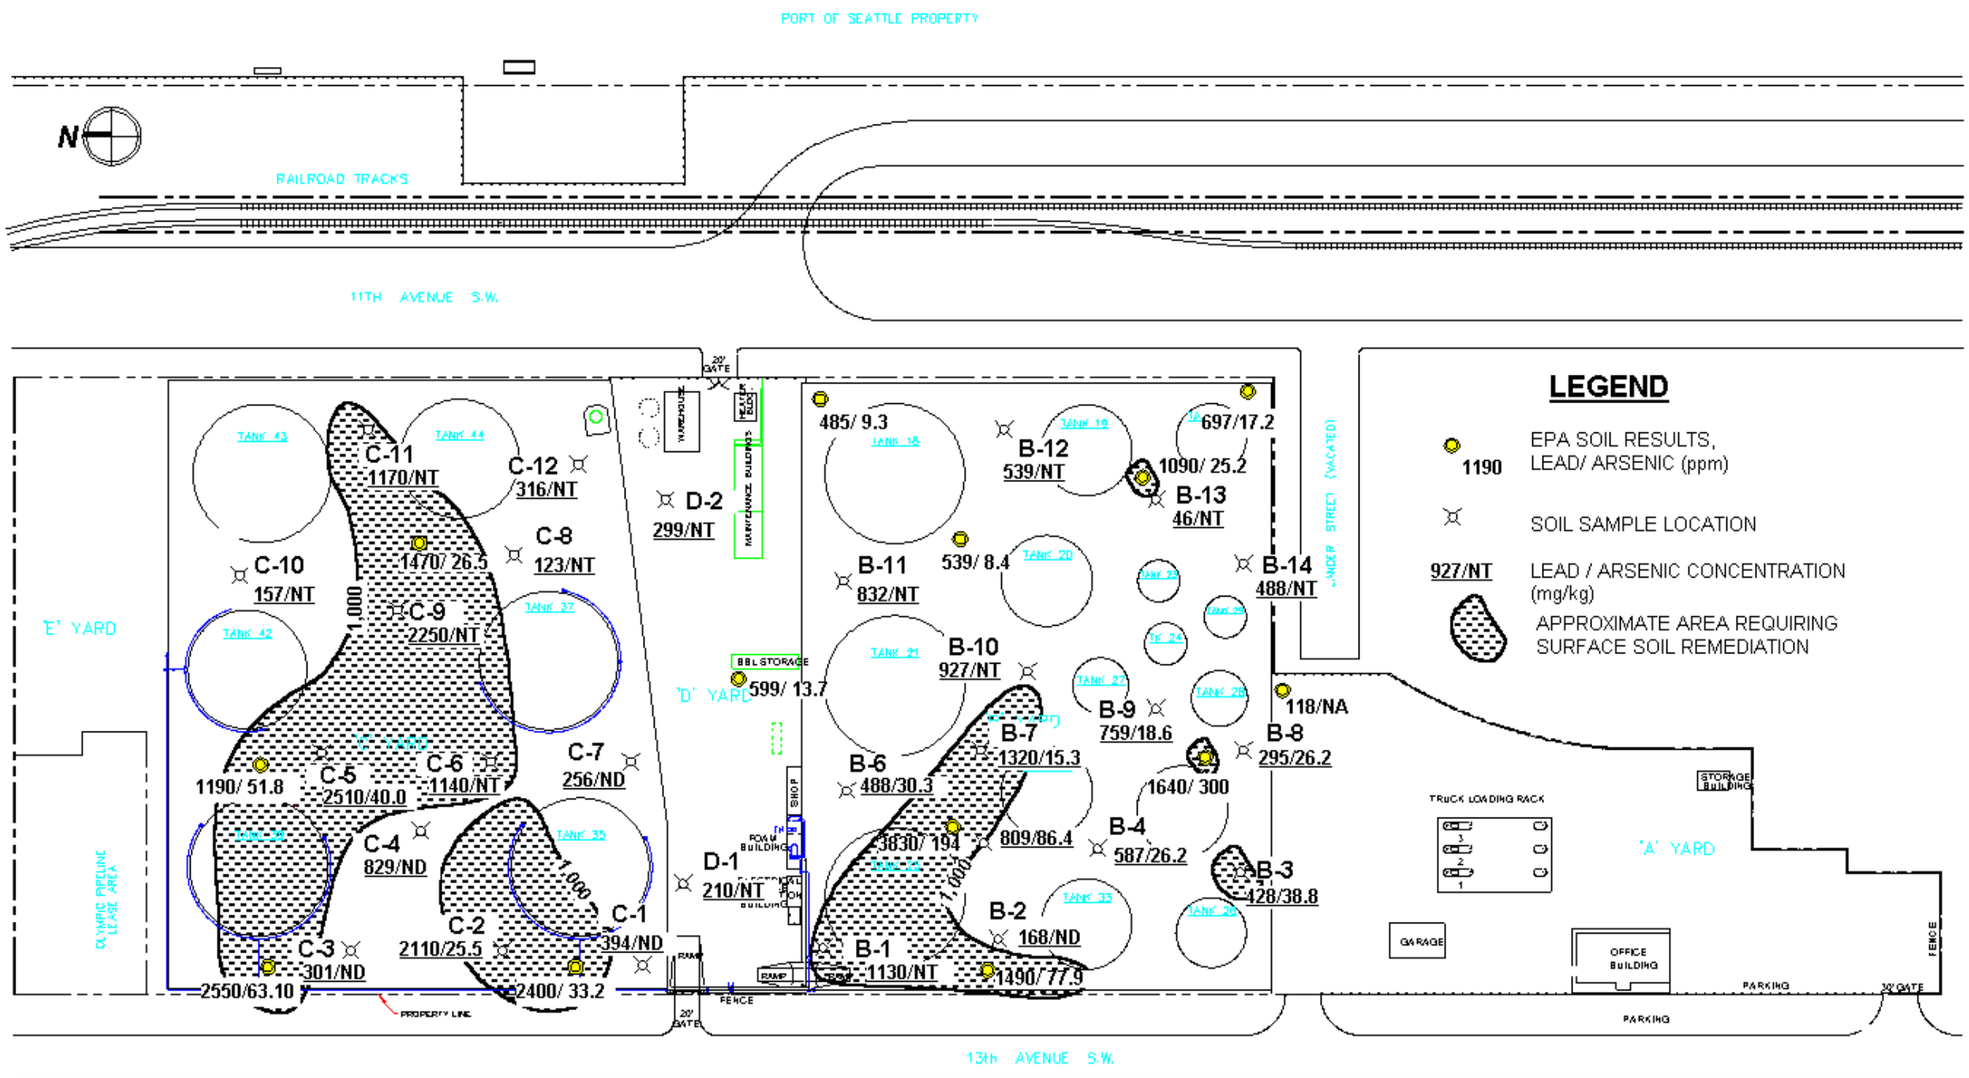

0ft. 0in. 60ft. 0in. 120ft. 0in. 200ft. 0in.

SCALE

KHM Environmental Management Inc.

TITLE

Proposed Shallow Soil Excavation Map

GATX Terminals Corporation
Harbor Island Terminal
2720 13th Avenue Southwest
Seattle, Washington

DATE	10/26/99	PROJECT	A30-01A	FIGURE	2

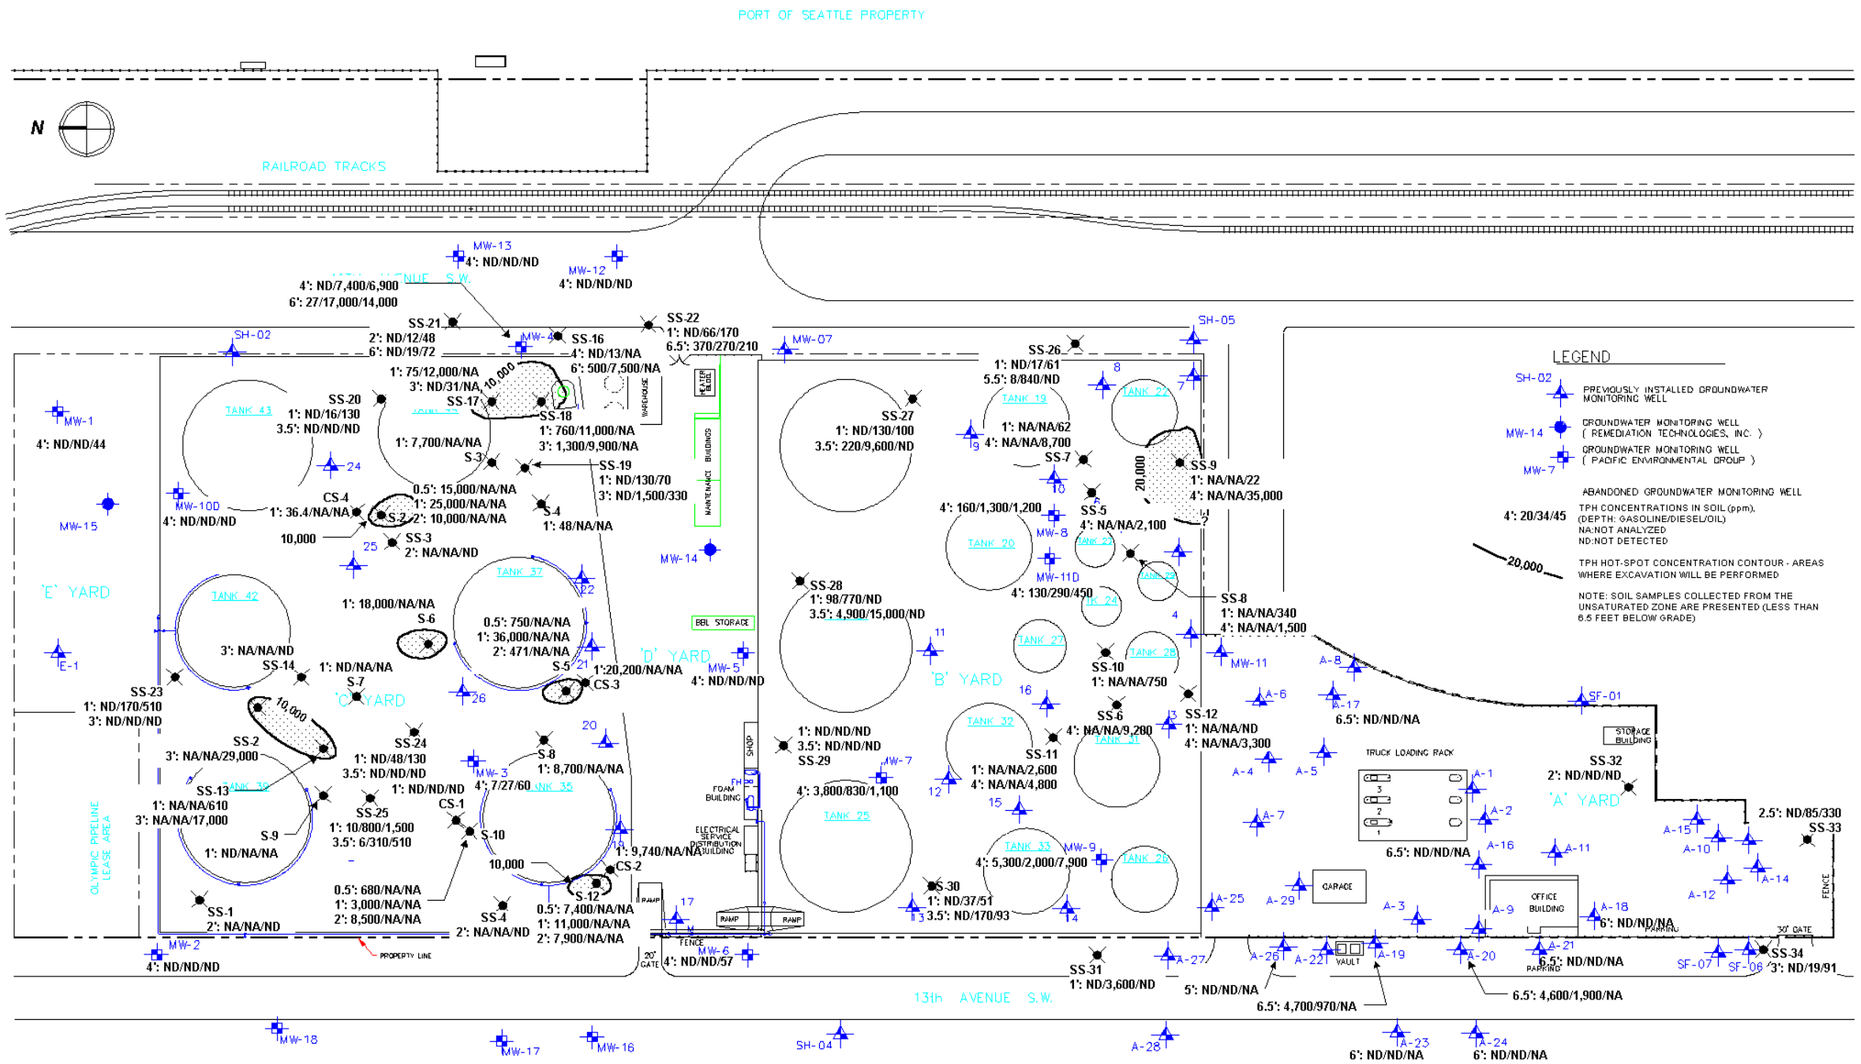

0ft. 0in. 60ft. 0in 100ft. 0in. 200ft. 0in.

SCALE

KHM Environmental Management Inc.

TITLE: Proposed TPH Hot-Spot Soil Excavation Map

GATX Terminals Corporation
Harbor Island Terminal
2720 13th Avenue Southwest
Seattle, Washington

DATE	PROJECT	FIGURE
10/26/99	A30-01A	3