EXHIBIT A

SITE MAP

EXHIBIT A

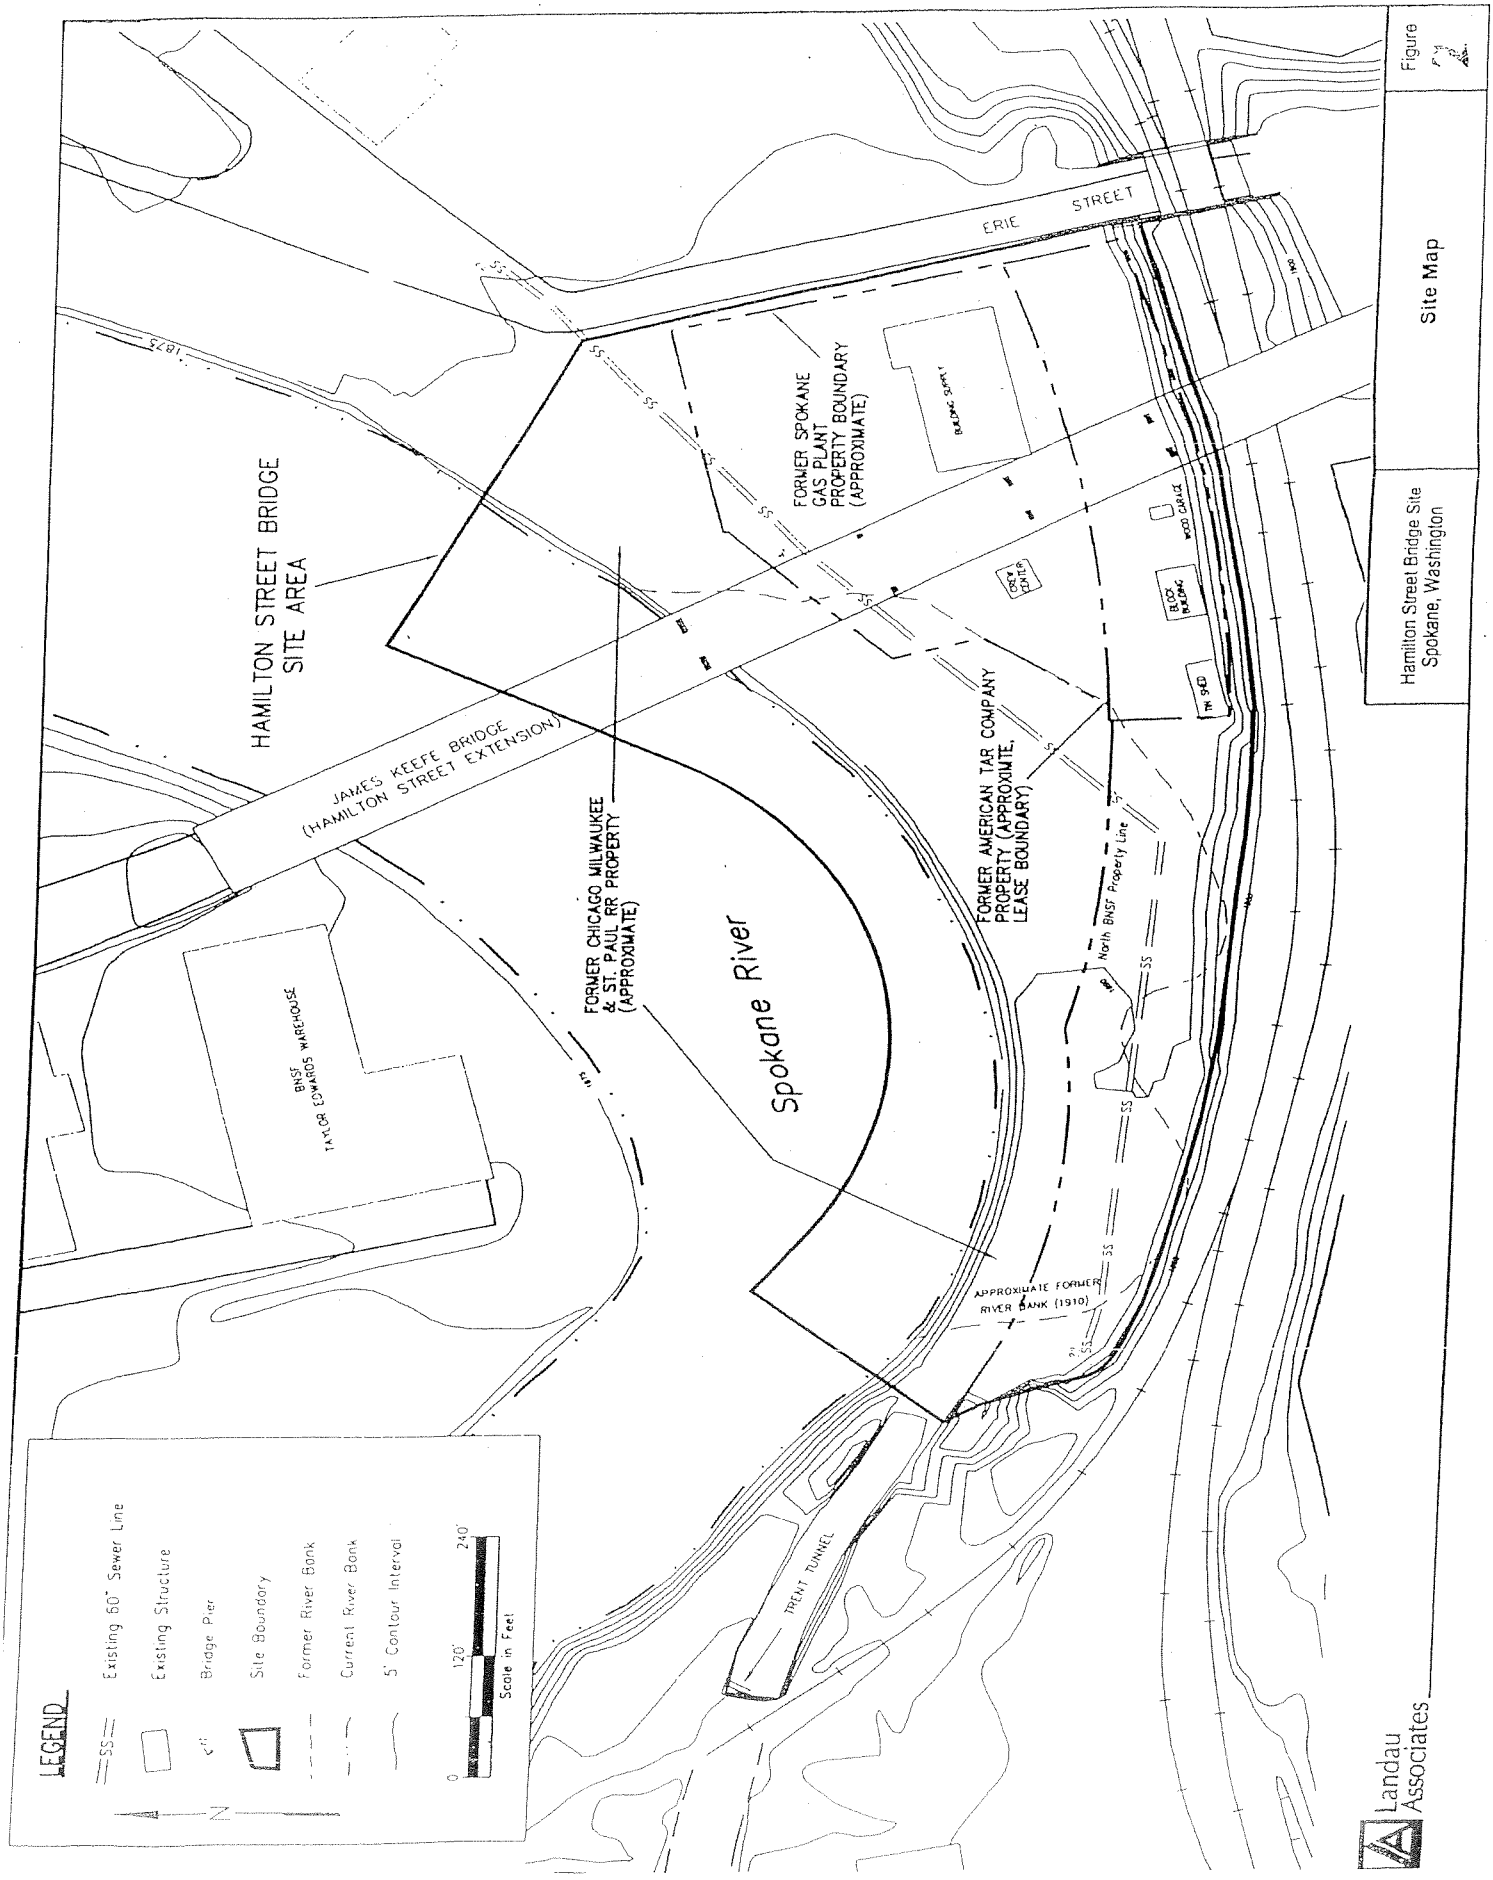
Figure
Site Map
Hamilton Street Bridge Site
Spokane, Washington
ERIE STREET
HAMILTON STREET BRIDGE
SITE AREA
JAMES KEEFE BRIDGE
(HAMILTON STREET EXTENSION)
FORMER SPOKANE
GAS PLANT
PROPERTY BOUNDARY
(APPROXIMATE)
FORMER CHICAGO MILWAUKEE
& ST. PAUL RR PROPERTY
(APPROXIMATE)
FORMER AMERICAN TAR COMPANY
PROPERTY (APPROXIMATE,
LEASE BOUNDARY)
Spokane River
BNSF
TAYLOR EDWARDS WAREHOUSE
North BNSF Property Line
APPROXIMATE FORMER
RIVER BANK (1910)
TRENT TUNNEL
LEGEND
Existing 60" Sewer Line
Existing Structure
Bridge Pier
Site Boundary
Former River Bank
Current River Bank
5' Contour Interval
0
120'
240'
Scale in Feet
N
Landau
Associates