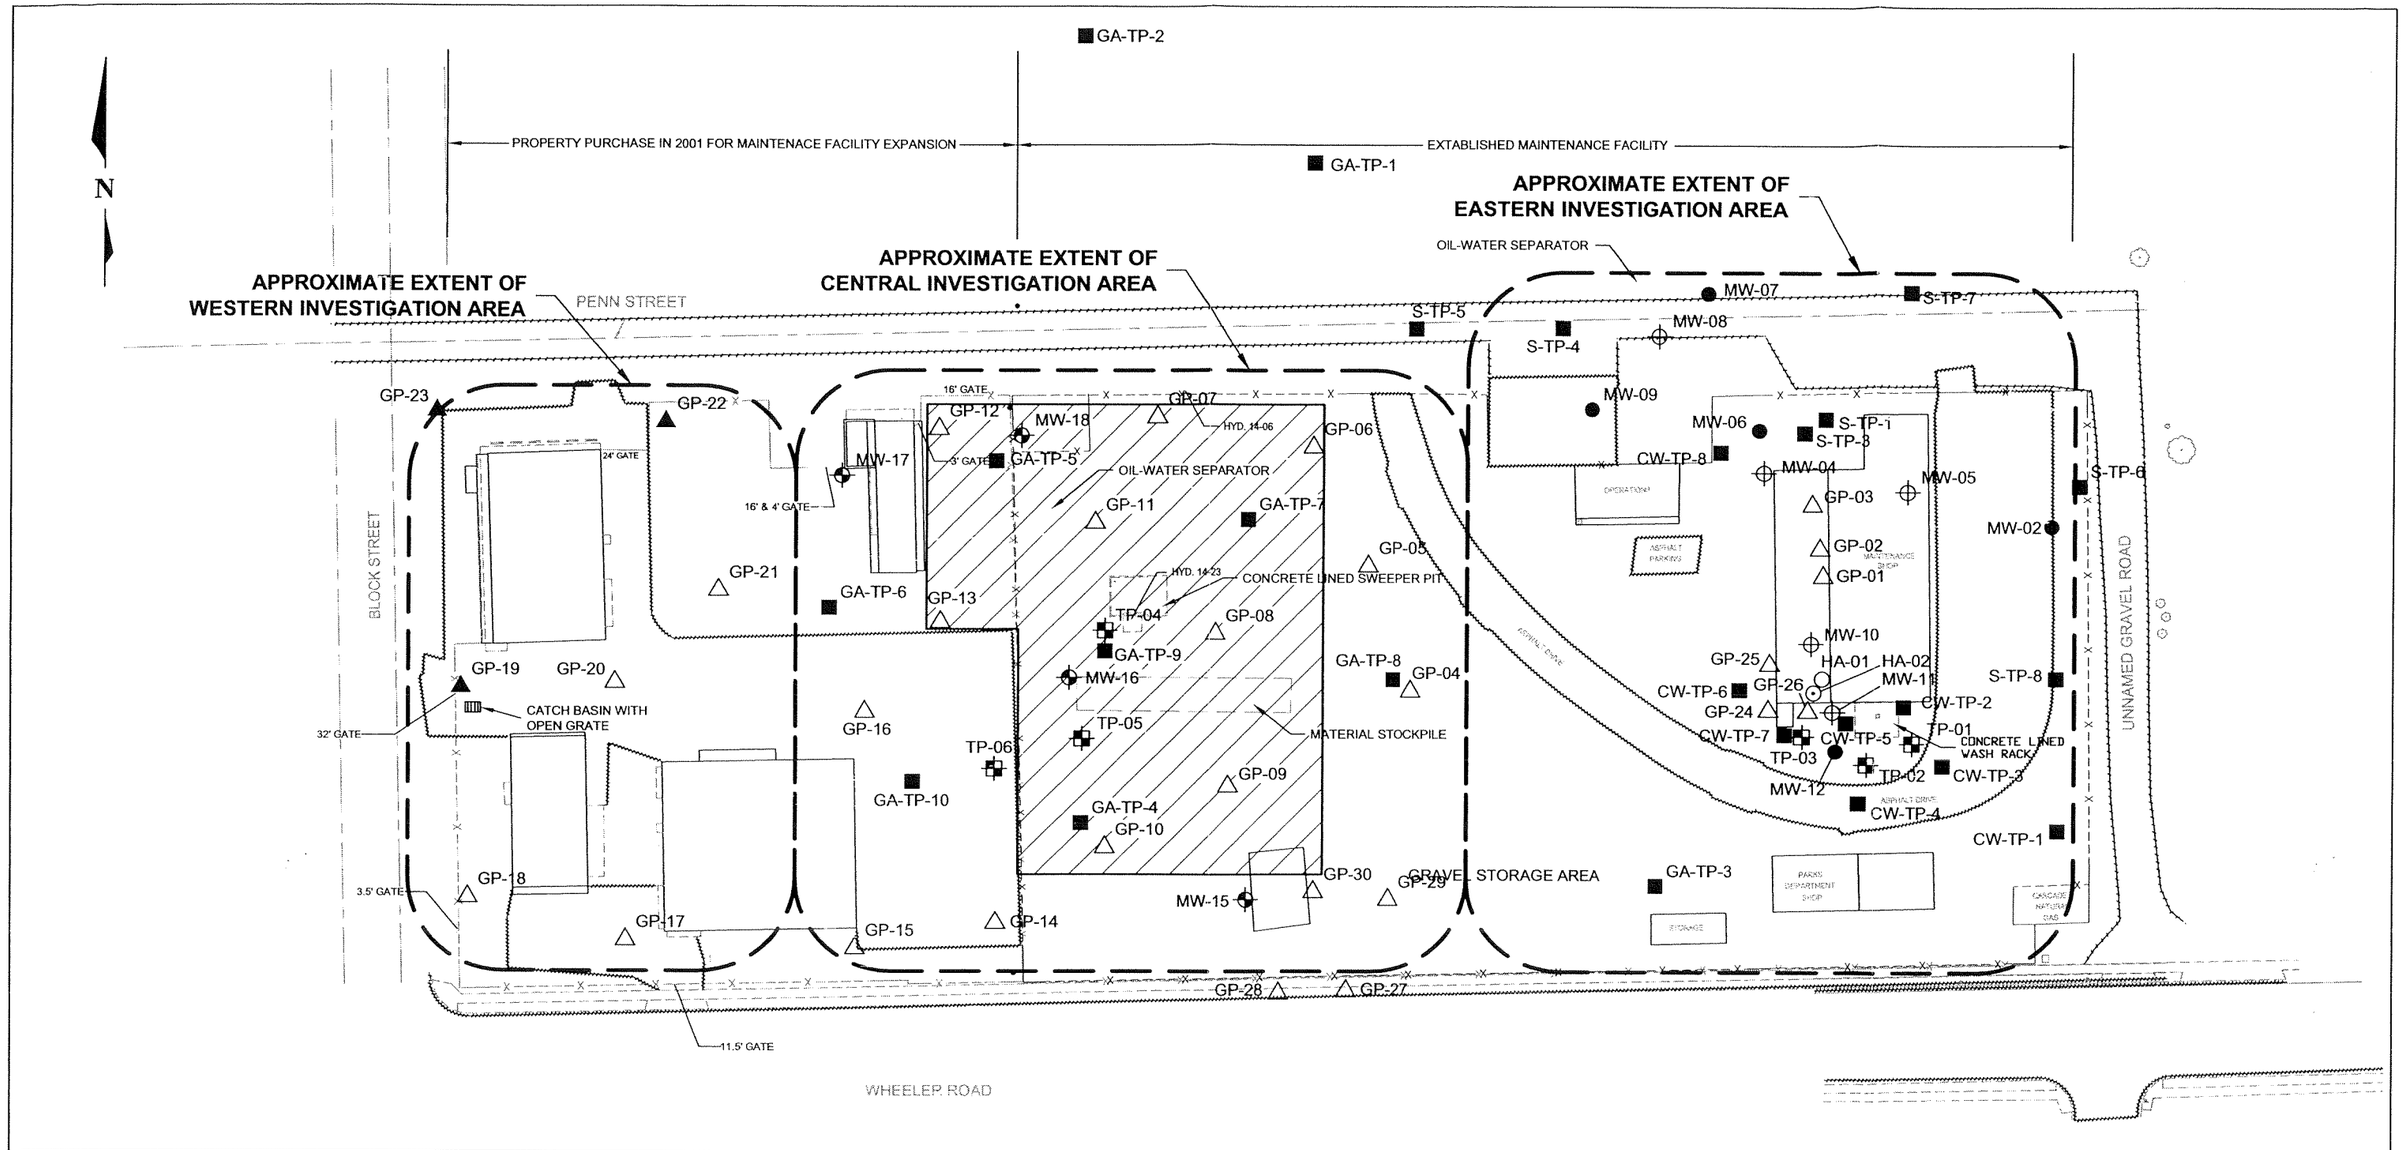

LEGEND

- TP-06 — TEST PITS (EXCAVATED 3/18/03)
- GP-14 — GEOPROBE BORINGS (DRILLED 3/26-27/03 OR 5/1/03)
- GP-18 — GEOPROBE BORINGS (DRILLED AND GROUNDWATER SAMPLED 3/27/03 OR 5/1/03)
- HA-02 — HAND AUGER (DRILLED AND GROUNDWATER SAMPLED 5/02/03)
- HA-01 — HAND AUGER (DRILLED 5/02/03)
- MW-16 — NEW MONITORING WELLS (DRILLED AND SAMPLED 3/24-28/03)
- MW-11 — EXISTING MONITORING WELLS (SAMPLED 3/17-28/03)
- MW-12 — EXISTING MONITORING WELLS (WATER LEVELS ONLY)
- GROUNDWATER DRAINAGE CATCH BASIN (SAMPLED 3/28-4/01/03)
- LOCATION OF PREVIOUS TEST PITS (GA = GOLDER ASSOCIATES, 2002; S = SAGE, 1993; CW = CENTURY WEST, 1992)
- APPROXIMATE AREA OF ASPHALT CAP

SOURCE: MUNICIPAL SERVICES DEPT., CITY OF MOSES LAKE, MUNICIPAL SERVICES SHOP SITE PLAN, 12/01.

DATUM: MOSES LAKE LOCAL SITE CALIBRATION USING NAD 83 AND NAVD 88 AS PUBLISHED BY THE W.S.D.O.T. FOR CONTROL
HORIZONTAL: CENTERLINE OF PENN STREET =N88°50'23" E (MUNICIPAL TRACT 2 = N89°48'E)
VERTICAL: CP # 9 =1064.52= (1061.65 CITY MOSES LAKE ELEVATION USBR DATUM)

FIGURE **9-1**

APPROXIMATE AREA OF ASPHALT CAP

MOSES LAKE/RI/FS/WA

Drawing file: 0331335003F09.dwg Jul 01, 2003 – 1:28pm

Golder Associates