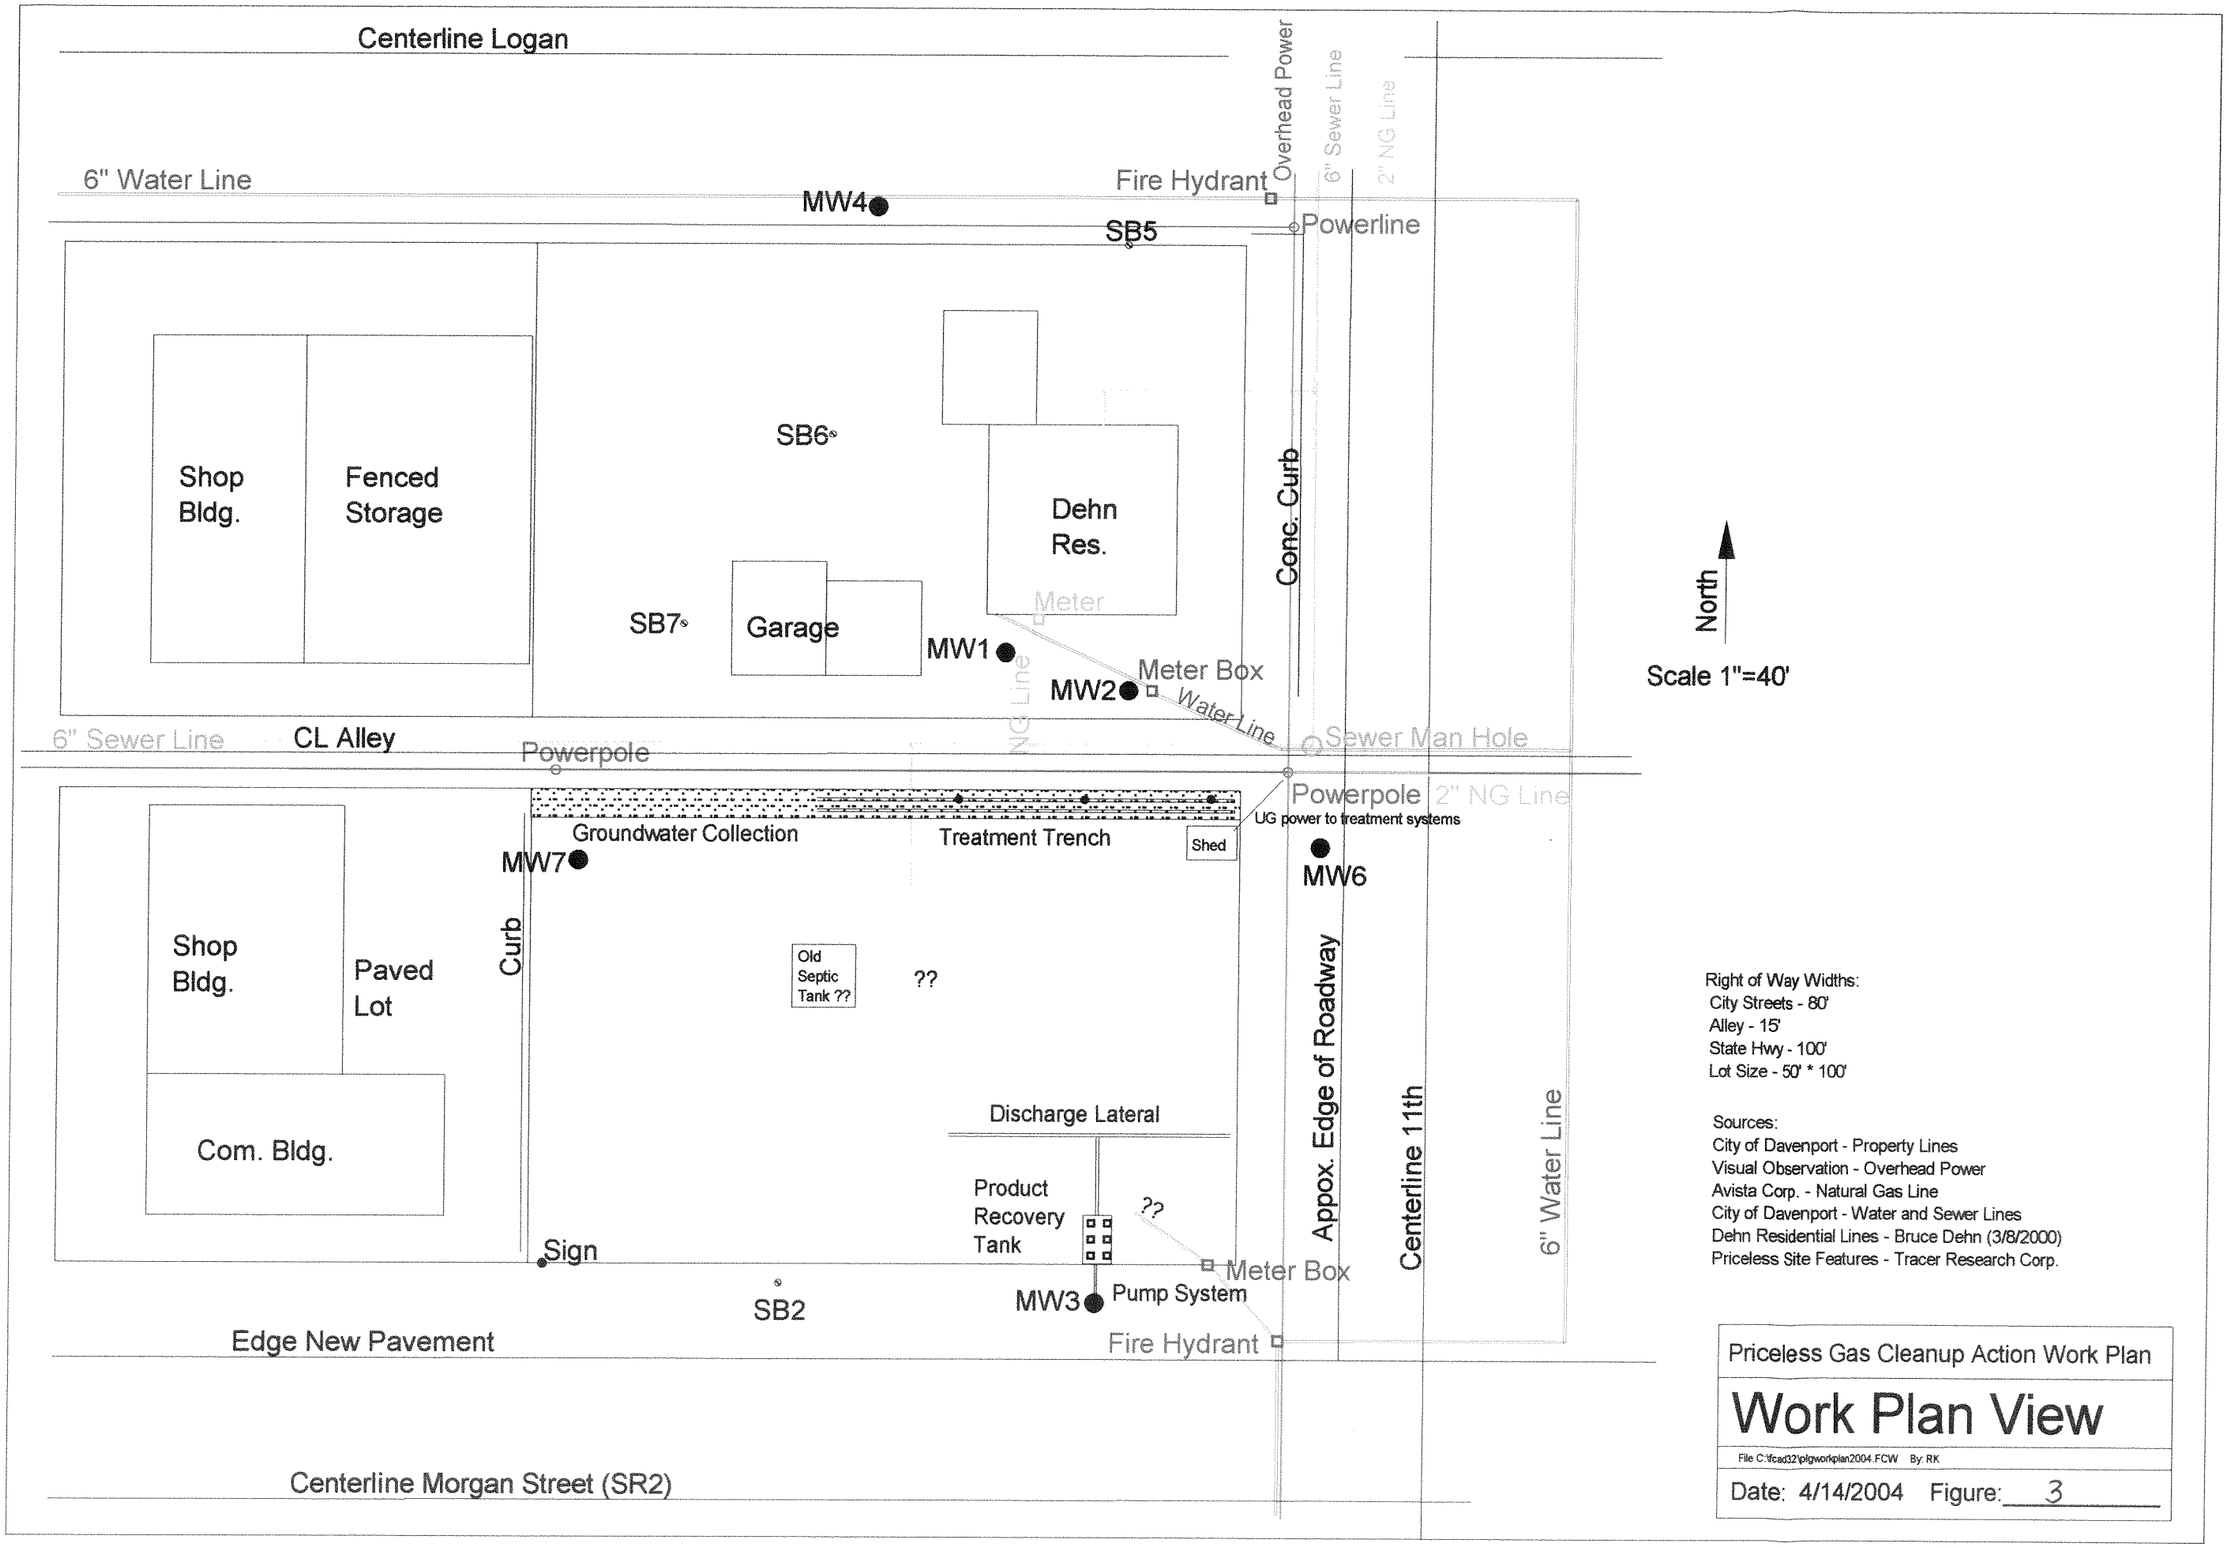

Right of Way Widths:
City Streets - 80'
Alley - 15'
State Hwy - 100'
Lot Size - 50' * 100'

Sources:
City of Davenport - Property Lines
Visual Observation - Overhead Power
Avista Corp. - Natural Gas Line
City of Davenport - Water and Sewer Lines
Dehn Residential Lines - Bruce Dehn (3/8/2000)
Priceless Site Features - Tracer Research Corp.

Priceless Gas Cleanup Action Work Plan

Work Plan View

File C:\fcad32\plgworkplan2004.FCW By: RK

Date: 4/14/2004 Figure: 3